A1

1. GENERAL CONSTRUCTION NOTES – This drawing is to obtain Local Authority approvals only. All work is to be carried out in accordance with the Local Authorities requirements, all manufacturers' recommendations, all relevant British Standards Codes of Practice and all good building practices. All existing services within the vicinity of the works are to be located and suitably protected. The contractor is to check and verify all building and dimensions, levels and sewer invert levels BEFORE the commencement of works on site. This drawing must be read in conjunction and checked against any structural or other specialist drawings provided. The contractor is to comply in all respects with the current Building Regulations whether specifically stated on this drawing or not. The Building Regulations Department of the appropriate local authority must be notified at each stage of the building operation. All planning approval conditions, whether stated on the drawing or not must be complied with (client to be consulted). Any constructional variation must have the approval of the Building Inspector and the client. The client is to be notified by the nominated contractor of any 'cost variation' to building work before it is carried out.
BRICK AND BLOCKWORK NOTES – Brick and block work courses shown on this drawing are to denote types of materials only and must not be used to calculate dimensions or to measure quantities of material. Block work is to be laid in accordance with the manufacturer's instructions and recommendations especially regarding mortar mixes and shrinkage precautions. All cavities are to be sealed at top of wall with slate or brick closers. Foundation bricks to be a minimum class 3 of low porosity.
TIMBER NOTES – All carcassing timber to be tanalised or otherwise treated. All structural timber to be GS or MGS grade in accordance with the Building Regulations unless otherwise stated. Notches and holes in simply supported floor and roof joists should be within the following limits: Notches: should be no deeper than 0.125 times the depth of a joist and should not be cut closer to the support than 0.07 of the span nor further away than 0.25 times the span. Holes: should be no greater diameter than 0.25 times the depth of the joist; should be drilled at the neutral axis; and should be not less than 3 diameters (centre to centre) apart; and should be located between 0.25 and 0.4 times the span from the support. No notches or holes should be cut in roof rafters, other than at supports where the rafter may be birds mouthed to a depth not exceeding 0.33 times the rafter depth. Bearing areas and workmanship should comply with the relevant requirements of BS 5268 Part 2 1991.
2. DEMOLITION – The contractor is to take all necessary steps to ensure the protection and stability of all existing and adjoining structures and finishes. Provision of temporary screens, as necessary, to protect the works against inclement weather and existing internal finishes and also to prevent injury to persons and minimise disturbance. Demolition of existing structure where forming openings shall be carried out in a careful and controlled manner. The contractor will make good any damage using materials and workmanship to match that of the existing in all respects. Existing redundant drains are to be stopped off at entry into manholes with concrete. Materials resulting from demolition shall remain the property of the employer. All surplus materials shall be carted away from the site.
3. SITE PREPARATION – The area of the site where excavation is to take place generally to be stripped of all deleterious and vegetable matter to a minimum depth of 150 mm. Usable top soil is to be stock piled on site in a position to be determined, for re–use at a later date. The site is to be excavated to formation levels as determined by the relevant construction element. All redundant services, pipes, etc., encountered are to be grubbed out and backfilled. All concrete bases, foundations and brickwork to be broken out and backfilled. Backfilling of voids to be carried out using hardcore compacted in layers of not more than 150 mm thick. Any 'live' services are to be re–routed / diverted as necessary. The contractor shall notify any public body/utility to allow them to enter the site and carry out all necessary works. All trees and shrubs to be removed and roots grubbed out unless stated otherwise. Boundary fences to remain in place where appropriate. The contractor shall provide all necessary screens and hoardings to the perimeter of the site for the protection and security of the general public. All surplus materials to be carted away off site.
4. FOUNDATIONS – Strip foundations – foundations to below the 302 mm thick cavity wall construction shall comprise 600 x 300 mm thick concrete reinforced using 2 No layers B503 fabric mesh, eccentrically loaded foundations adjacent all boundaries to be a minimum 600 mm wide by 800 mm thick concrete..
Foundation to be cast against well trimmed and consolidated excavation to a minimum depth of 1000 mm or to a depth determined by the building inspectorate, or below the invert of any adjacent drain or service or tree. Cavity construction to below dpc/ground level is to be in dense concrete block or brickwork. The cavity is to be filled to 225 mm below d.p.c. level using lean mix concrete. Where foundations pass over drains the said foundation will be taken down below the level of the drain. Concrete to be grade RC35 to BS 8110, blinding concrete to be grade ST3 to BS 5328 Part 2 1992. Internal block walls to be built off 450 x 300 mm concrete foundation as before.
5. DPC – DPC and cavity trays are to be 'Ruberoid Hyload' DPC System. Skins of walls are to be built off hyload dpc width equal to that of the wall element, bedded both sides in mortar on internal skin and should project by 5 mm beyond external face of brickwork. Vertical DPC's to be integral part of 'thermabate' closer. All joints should have a minimum lap of 150 mm. Cavity trays are to be provided above all lintels and at roof abutments, these are to be built into inner skin and stepped down and built into outer skin where it should extend 5 mm beyond the face of the brickwork. Stepped cavity trays are to be provided at roof abutments and are to be built in as work proceeds. Cavity trays to discharge over stepped code 4 lead flashings and code 3 lead soakers. Every third perpend to be open and filled with a per plug fibre filter. All DPC's and cavity trays are to be fixed/laid in accordance with the manufacturer's recommendations and instructions.
6. GROUND FLOOR CONSTRUCTION & FLOORING– Floor to comprise of 75 mm thick sand and cement screed on 500 gauge DPM on 75 mm thick Kingspan Floor slab insulation to give a minimum U value 0.22w/m2'c – 30 mm vertical insulation to be provided to perimeter walls.. 100 mm thick C35 concrete slab reinforced with one layer A252 mesh on 2000 gauge horizontal DPM which should return up walls and unite with the horizontal DPC on mortar bed on 50 mm thick sand blinding on a minimum 150 mm thick consolidated sulphate free hardcore. Floor screed to be steel trowel finished and to match existing where appropriate.
BEDROOM FINISHES: Floor covering to extension to be Marley vinyl tiles or equally approved.
BATHROOM FINISHES: Provide and lay Polyflor; Polysafe; Hydro, vinyl sheet safety flooring, to concrete floor in accordance with manufacturers instructions. Include for Latex based smoothing compound where required and aluminium threshold strip to door openings. All joints to the floor coverings are to be welded and coved to all perimeter walls. Customer to choose colour/pattern.
7. WALL CONSTRUCTION & INTERNAL WALLS – to comprise of facing brickwork to match that of the existing, 100 mm cavity filled using 100 mm thick 'Crown DriTherm 32' insulation installed in accordance with the manufacturers recommendations, 100 mm thick 'Durox Supabloc' 3.5 N/mm2 block with 12.5 mm British Gypsum plasterboard on 15 mm dabs. All new walls to be skimmed and all disturbed walls to be made good. All to achieve a U value of 0.24 w/m2'c.
Brickwork to be laid stretcher bond in coloured mortar to match existing. Block work laid stretcher bond in sand and cement mix as specified by the block manufacturer. 'Durox supabricks' to be used in internal leaf to make up courses where necessary. Skins of walls to be tied together using stainless steel wall ties to BS 1449 Part 2 1983, to be built in as work proceeds. Ties are to be spaced at 600 mm staggered horizontal centres and 450 mm centres vertically, reducing to 225 mm centres at jambs, openings and movement joints. Movement joints in brickwork and block work to be as recommended by the brick and block manufacturers. Cavities are to be closed using 'Thermabate 100 cavity closers' built in as work proceeds, in strict accordance with the manufacturers instructions. VARIATIONS OF WALL TYPE – Internal walls to be constructed using 100 mm thick 'Durox supabloc' 3.5 N/mm2, 12.5 mm British Gypsum plasterboard on 15 mm dabs. All internal block work is to be built around the bottom of the flat roof joist and timber blocking and straps provided.
8. WINDOWS, INTERNAL & EXTERNAL DOORS – All new windows are to be double glazed units and should achieve a 'U' value 1.6 W/m2k – all new glazed doors are to be double glazed units and should achieve a 'U' value 1.8 W/m2k – Window manufacturer to provide details to Local Authority if necessary. Full draught proofing/seals are to be provided to all new units. All glazing in critical locations to be to BS 6206. New windows are to be to the clients choice and the satisfaction of the Local Planning Authority. WINDOWS (L1) – New windows should be uPVC and contain a double glazed unit with a U value of 1.6 W/m2k. Window manufacturer to be registered with F.E.N.S.A. – an approved installer.
9. FLAT ROOF – to be 3 layers of built up roofing felt hot bonded in bitumen. Topped with 12mm limestone chippings on insulation as below on 40–0mm firing strips to allow drainage to new gutter and RWP. Flat roof timbers to be 170 x 47 mm C24 grade timbers at 400 mm centres, connected to 170 x 47 mm wall plate bolted to the external wall at 900mm c/c using 8mm dia Raw bolts or similar by proprietary joist hangers, spanning onto wallplate. Wall plate to be strapped down using 30 x 5 mm galvanised mild steel straps at 1800 mm centres. Form soffit to eaves with 9 mm 'upvc' or similar. Mastic beads to top of joists to each board joint. Suitable flashing and weatherproofing to be provided where existing flat roof butts up to existing walls. Roof insulation is to be continuous with wall. Ceiling joists to be under drawn with 12.5mm plasterboard and skim. Plasterboard to be foil–backed in rooms of high moisture content such as Kitchens, Bathrooms, En–Suites, etc. Where down lighters are to be used, these should be provided with a suitable fire protection cover to BS476: Pt.23. Ensure appropriate weather proofing is provided where proposed roof abuts existing wall & roof.
The roof insulation shall be Kingspan Thermaroof TR31 comprising a minimum 6 mm WBP exterior grade plywood upper facing bonded to a 121 mm thick CFC/HCFC–free rigid insulation urethane core with a lower facing of low emissivity composite foil manufactured to the highest standards under quality control systems approved to BS EN ISO 9001: 2000/I.S. EN ISO 9001: 2000 by Kingspan Insulation Limited and shall be applied in accordance with the instructions issued by them. Kingspan Thermaroof TR31 over 50 mm insulant thickness should be fixed with suitable low profile oval head screw fixings. These are to be placed at 200 mm centres around the board edges and at 300 mm centres along any intermediate supporting timbers. The board fixings should be staggered and not less than 10 mm from board edges and not less than 50 mm from board corners. Fixings should penetrate supporting timbers by 35 mm depth minimum. When securing boards, whether nailing or screwing, care must be taken not to over–drive/screw. Nails/screw heads should be flush with the plywood surface. Care should be taken to ensure that the Kingspan Thermaroof TR31 is kept dry. Lay only as much board as can be reasonably waterproofed in the working day. Waterproofing – The plywood surface of Kingspan Thermaroof TR31 is suitable for the application of 3 layer partially bonded felt incorporating the 3G base layer to BS 747: 2000 (Reinforced bitumen sheets for roofing. Specification). Where the intended waterproofing is to be 2 layer fully bonded felt or mastic asphalt, it is recommended that an overlay of a 13 mm bitumen impregnated fibre board to BS EN 622 (Fibreboards. Specifications) or similar approved is fixed to the plywood surface of the Kingspan Thermaroof TR31 using hot bitumen bonding, or by felt nailing. The fibreboard acts as a surface to allow fully bonding of 2 layer built–up felt or a heat soak for mastic asphalt. Mastic asphalt should always be laid in accordance with BS 8218: 1998 over an isolating layer of type 4A sheathing felt to BS 747: 2000. Reflective Coatings – Bitumen based built–up waterproofing systems laid over Kingspan Thermaroof TR31 should always incorporate a solar reflective layer such as chippings or specialist coatings.
10. RAINWATER GOODS – Pipes and fittings are to be Hunter Plastics or similar to BS.4576. Gutter to be 100 diameter half round, fixed to falls Rainwater pipes are to be 68 diameter, or to match the existing. All gutters to be laid to falls of not less than 1:200 and shall be supported at equal intervals of not more than 1000mm. All rainwater goods are to be fixed in accordance with manufacturers recommendations.
11. DRAINAGE – layout shown indicative only – all new drainage from new bathroom to be connected into existing drainage system. Drainage layout indicative only – contractor to verify on site prior to commencement of works. New drainage to comprise 100 mm diameter Hepworth Supersleve pipe work and flexible joints to BS.65. All pipe work to be laid to falls of 1:60 for 100 dia and 1:80 for 150 dia, or as stated on the drawing. Pipe work is to be bedded in strict accordance with manufacturer's recommendations. All fittings and accessories are to be from the Hepworth range. All gullies are to be trapped and to have rodding access. Connections into existing surface water drainage is to be by branch connection unless stated otherwise. Manholes (where required) are to be constructed in 215 thick class "B" engineering brickwork unless otherwise directed, laid English bond in sand cement mortar (3:1) with flush pointing, OR in pre–formed concrete manhole sections in accordance with manufacturers recommendations. Manhole base is to be 150 thick C20 concrete .All connections are to be made from preformed proprietary fittings. These are to be fully bedded in mortar. Haunching to channels is to be formed in C20 concrete to a max. angle of 1:12 and is to be finished to a smooth hard finish using class "A" mortar. Manholes to have suitable cover and frame fitted depending on their location Connections into manholes are to be made at half invert with swept bends. Where drains pass through walls they are to have a P.C. concrete lintel over with a polystyrene collar to both side of the wall, also the no of flexible joints and gradient should be increased wherever possible (Where drains pass under buildings). Where access to shallow pipe work is to be provided this is to be achieved using Hepworth vitrified clay inspection chambers VCIC up to depths of 600mm and Hepworth Polypropylene inspection chambers for depths up to 940mm.
12. ELECTRIC'S – any necessary updates to the existing electrical board and circuits should be allowed for in the contractors estimate. ALL ELECTRICAL WORK IS REQUIRED TO MEET THE REQUIREMENTS OF APPROVED DOCUMENT P (ELECTRICAL SAFETY) OF THE BUILDING REGULATIONS AND MUST BE DESIGNED, INSTALLED, INSPECTED AND TESTED BY A COMPETENT PERSON TO DO SO. PRIOR TO COMPLETION THE CHECKING AUTHORITY SHOULD BE SATISFIED THAT APPROVED DOCUMENT P HAS BEEN COMPLIED WITH. THIS MAY REQUIRE AN APPROPRIATE BS 7671 ELECTRICAL INSTALLATION CERTIFICATE TO BE ISSUED FOR THE WORK BY A PERSON COMPETENT TO DO SO. FAILURE TO PROVIDE THE ABOVE INFORMATION WILL PREVENT THE ISSUING OF A COMPLETION CERTIFICATE AND COULD EXPOSE YOU TO ACTION IN THE MAGISTRATES COURT. Performance Specification – The whole of the Electrical installation should comply in every respect with the current edition of the Regulations for the Electrical equipment for buildings issued by the Institute of Electrical Engineers, and should be carried out in a workmanlike manor and in accordance with modern installation techniques applicable to the materials and equipment used. The electrical subcontractor should be NICEIC approved. The lighting and power points should be installed as agreed with client at the time of pricing taking into consideration the requirements of Approved Document M in the Building Regulations 1991. bedroom: 3 no. double socket outlets, 1 no. pendant light fitting, 2–way switched. All equipment and cables used throughout should comply with relevant current British Standard Specification and be installed in accordance with British Standards. Codes of practice where applicable. All sockets, switches, units etc. should be wired on the ring main principle. CABLES THROUGHOUT THE INSTALLATION ARE TO BE FULLY RECESSED/HIDDEN INTO THE FABRIC OF THE BUILDING AND SURFACE RUNS OF CABLE WILL NOT BE PERMITTED. SHOWER: Provide and fit a min. 9.0kW 'BEAB Care' certified electric shower unit complete with slide bar, shower handset and extended length (min. 2.0m) flexible hose and Isolator valve . Include for ceiling pull or remotely mounted wall, double pole isolation switch, equipotential and supplementary bonding. Wiring and pipework to be chased into wall and all finishes made good. Any exposed pipework in shower area to be chrome plated. Include for isolation and non–return valves as required. Test and commission shower ('Care' temperature restriction only to be applied if specifically requested). TypeMira 'Advance ATL Flex 9.8kW' or Redring 'Selectronic Premier Plus 9.5kW'.
Height of controls to suit occupant's needs. Include for all electrical wiring and connection to a fused 45amp supply via double pole pull cord switch with neon indicator. Connect to nearest suitable water main and make connections as required to include isolator valve and lagging as required. Provide Client with operation and maintenance instructions and all documentation relating to product guarantee(s).
BATHROOM LIGHT: provide complete new circuit and fit a steam proof, ceiling mounted light fitting and pull cord operated switch. Light fitting to be Fern Howard, high frequency, anti epilepsy type FHE/56528/B/CL or equal and approved to have 24w 2D type lamp and polycarbonate diffuser.
Re–site any sockets disturbed by the works.
13. FIRE ALARM DETECTION – Fire alarm should be radio linked LD3 plus system a Smoke Detection system is to be provided in accordance with the relevant requirements of BS 5839 Part 6 2004. Detectors to be positioned in accordance with Section 1 of Approved Document B Vol 1 2006 Edition, be interlinked and wired to the mains with battery backup – positions of detectors are indicative only and guidance should be sought from qualified installer.
14. VENTILATION – Bathroom to have an extractor fan capable of extracting 15 litres/second fitted with humidistat, timed over run and light switch activation. Fan to be Vent Axia Lo–Carbon continuous run.
All habitable room to have back ground ventilation equal to 8000 mm2 in addition to an opening light equal to 1/20th the floor area.
15. PLUMBING/SANITARYWARE – Plumbing fittings to be as follows: WC 75mm deep seal trap, 100 mm dia. pipe, WHB 75mm deep seal trap 40mm dia. pipe. All pipe work is to be laid to falls 1:55 for pipe up to 50 diameter and 1:111 for 100 diameter. Pipe work and fittings are to be plastic, to B.S. 5570. Stub stacks are to be 100 diameter and fitted with an air admittance valve. Soil Vent pipes are to be 100 diameter. Where situated at the head of a run they should be taken through roof construction where they should be properly flashed, and vented to external air and fitted with plastic cowl.
SHOWER TRAY. Supply and install a 1500 x 1200 AKW Tuff Form 2 tray to the solid floor, all in accordance with manufacturers instructions. To include the shower waste pipe (up to 50mm diam.)and all connections to drainage system as specified in proposed scheme drawing.
W.H.B. – WHB with mixer tap: Supply and install new wall fixed 500–520mm wide wash hand basin in location indicated on drawing. Basin to have single, central tap hole. Provide 1 no. chrome finish lever action mixer tap, plug and chain. Include for all pipework, isolating valves, waste and trap. Include for connection to hot and cold water supplies and to drainage system. Include for making hole in wall to accommodate waste pipe. Make good to external brickwork and plaster patch internally. Colour: white Basin type: Twyford 'Sola 500'(ref. SA4211WH) N & C 'Modern 520'(ref. S7004020) ...or equivalent by any other manufacturer. Tap: Ideal Standard 'Opus'single lever (ref. B0292) Bristan 'Nero Basin Mixer'(ref. NR BASNW C) ...or equivalent by any other manufacturer. WHB set at height to suit client. 75mm deep seal anti vac. trap, plug, chain.
W.C. – provide CLOSOMAT wc installed in strict accordance with manufacturers instruction. Include for overflow, fittings and connection to drains. Isolator valve must be fitted. wc to be set away from wall to ensure the use of a frame over the wc – guidance to be sought from Occupational Therapist.
16. BATHROOM FIXTURES & FITTINGS – TILING: Provide and fix 150mm x 150mm white glazed, ceramic wall tiles and random colour tile at a ratio of 1:20 (colour: white) – full height within the bath area (between X and Y); 2 tile high splashback behind WHB. Include for finishing at edges with edging strip and silicone sealant to all abutting edges. Random colour to be chosen by client.
GRAB RAILS, SEATING: Provide and fit in position to be agreed on site 'AKW' Ref: 01420WH 2 x 450mm long grab rails. One fixed horizontal, one vertical to suit service user.
17.HEATING – any necessary updates to the existing heating system should be allowed for in the contractors estimate. The new extension is to be heated by the existing boiler system. All new radiators are to have Thermostatic Radiator Valves. All work is to be certified by a competent and suitably qualified Heating Engineer on completion of works. A suitably sized radiator is to be provided to the proposed bedroom and bathroom – size to be determined by plumber.
18. DECORATION – decorate the affected areas and new extension walls and ceiling with two coats of matt/silk eggshell paint in colours to suit the customer. Apply emulsion paint and oil paint to any damaged walls, ceilings, woodwork, etc. Provide 2 coats of gloss paint to new and damaged woodwork etc. Provide 2 coats of gloss paint to new and damaged woodwork
19. SECURITY: Easily accessible doors and windows should be able to resist physical attack by being physically robust and fitted with appropriate hardware. An easily accessible door or window is: (a)A window or doorway with any part within 2 metres vertically of an accessible level surface such as the ground, basement level or accessible balcony, (b)A window within 2 metres vertically of a flat or sloping roof within 3.5 metres of ground level.
DOORS which provide access into a dwelling, or into a building which contains dwellings, should be secure door sets. Where a garage door gives indirect access to a dwelling, either the garage door set or the interconnecting door set should be a secure door set. Secure door sets should meet the requirements of PAS 24:2012.
Main entrance doors to have means to see callers, ie a door viewer, clear glass within the door or a window next to the door set.
Letter plates should have a maximum aperture of 260 x 40 mm.
WINDOWS – ground floor, basement and easily accessible windows and roof lights should be secure windows meeting the requirements of PAS 24:2012.
20. GENERAL – repair all disturbed areas to existing path/drive to the rear garden/yard

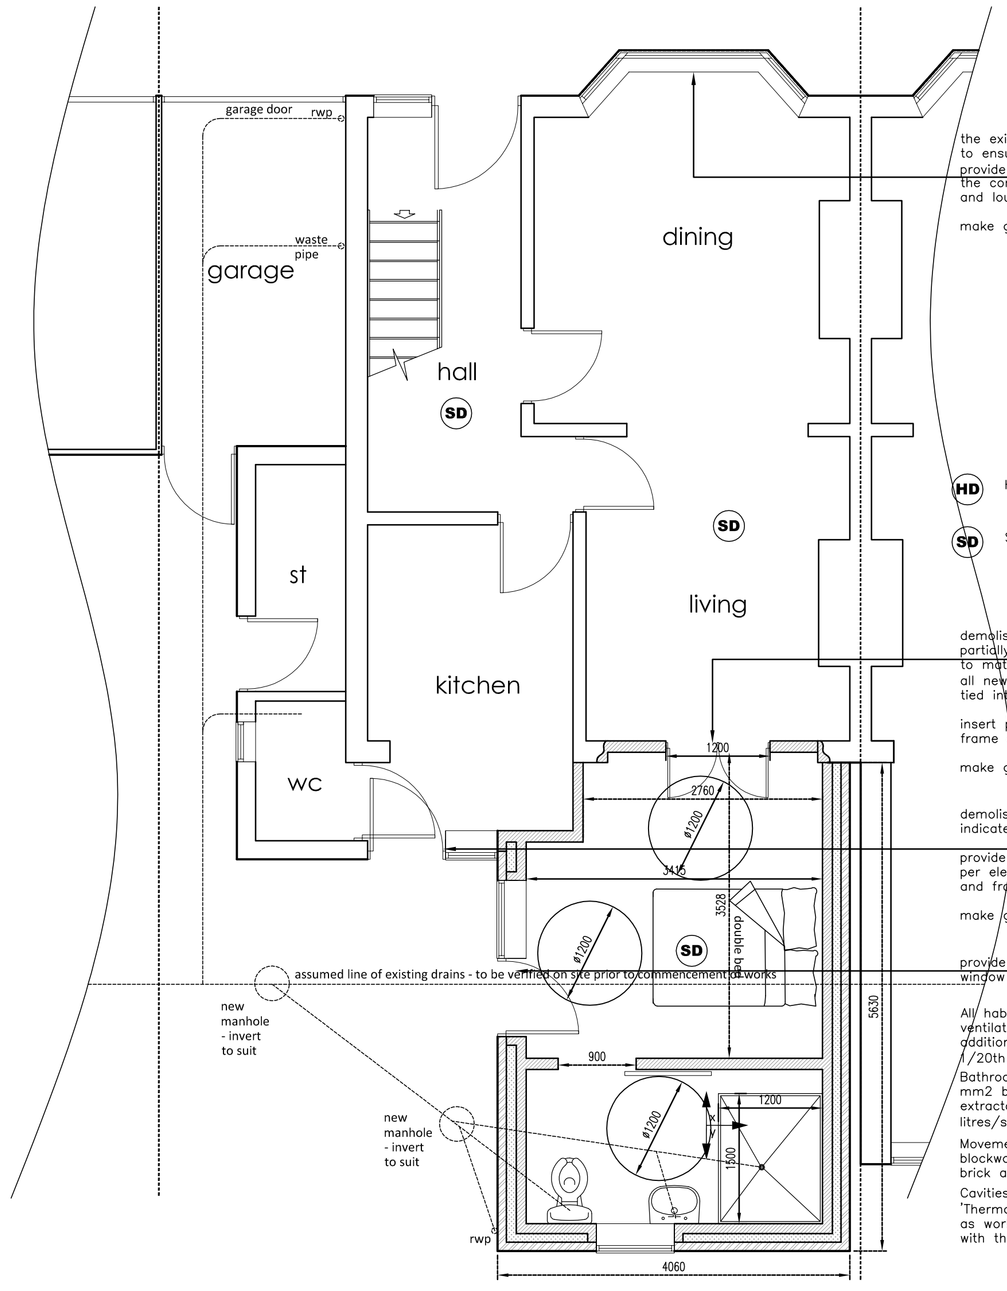

PROPOSED GROUND FLOOR PLAN
scale 1:50

the existing bay window is to be replaced to ensure opening lights are provided to provide sufficient ventilation equal to 1/20th the combined floor area of the dining and lounge area

make good to all disturbed surfaces

HD Heat Detector

SD Smoke Detector

demolish the existing bay window and partially block up opening using materials to match the existing structure – ensure all new brick/block work is adequately tied into the existing to ensure stability

insert pair of doors and appropriate frame as indicated

make good to all disturbed surfaces

demolish the existing kitchen lean too as indicated

provide new foundation and dwarf wall as per elevation and provide new upvc door and frame and window to match existing

make good to all disturbed surfaces

provide new low level threshold door and window to match eixsting

All habitable room to have back ground ventilation equal to 8000 mm2 in addition to an opening light equal to 1/20th the floor area.

Bathroom to have an opening light, 4000 mm2 back ground ventilation and an extractor fan capable of extracting 15 litres/second.

Movement joints in brickwork and blockwork to be as recommended by the brick and block manufacturers.

Cavities are to be closed using 'Thermabate 100 cavity closers' built in as work proceeds, in strict accordance with the manufacturers instructions.

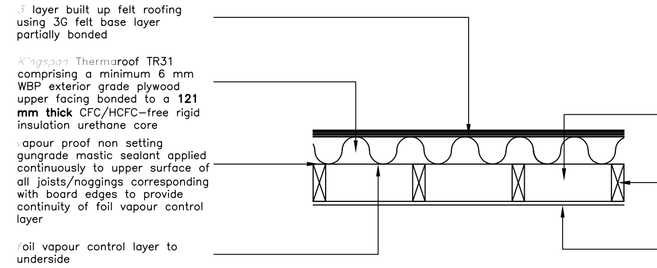

TYPICAL SECTION
flat roof construction to achieve U value 0.18 W/m2K

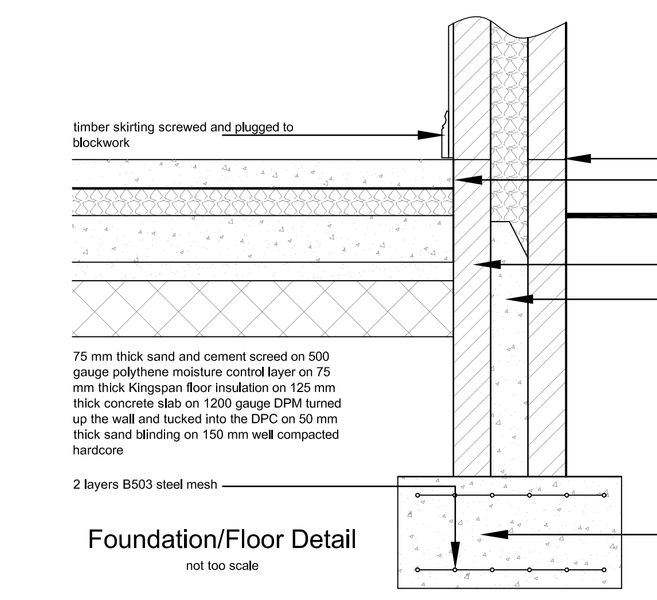

Foundation/Floor Detail
not too scale

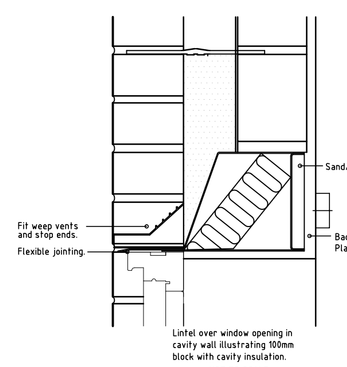

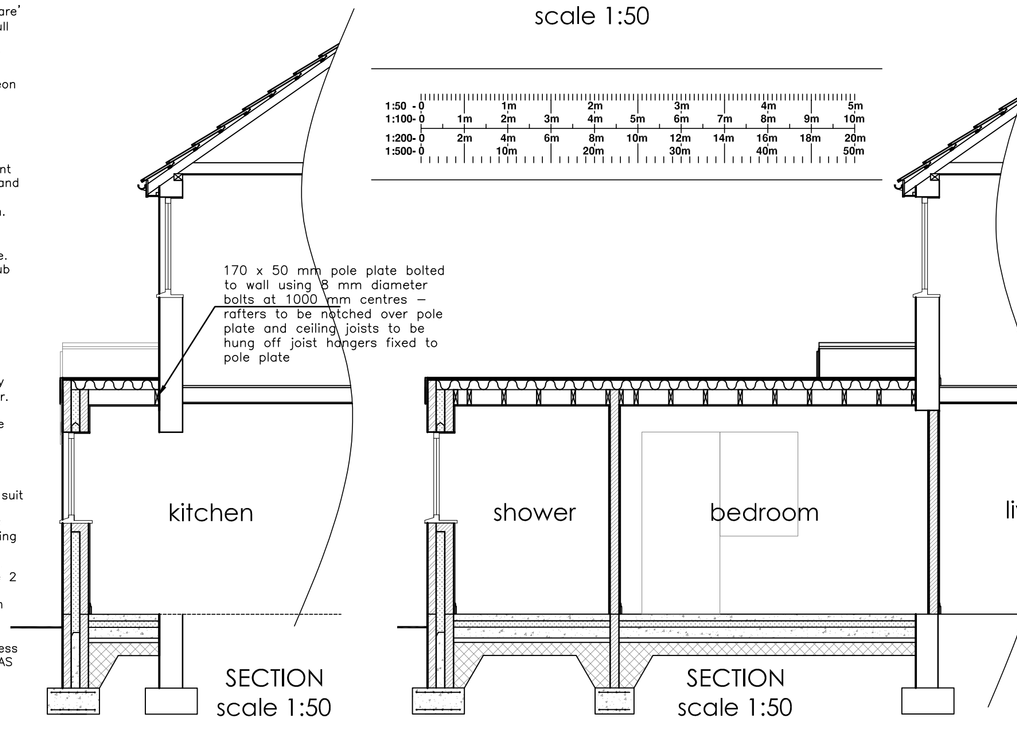

SECTION
scale 1:50

facing brickwork to match that of the existing, 100 mm cavity filled using 100 mm thick 'Crown DriTherm 32' insulation installed in accordance with the manufacturers recommendations, 100 mm thick 'Durox Supabloc' 3.5 N/mm2 block with 12.5 mm British Gypsum plasterboard on 15 mm dabs. All to achieve a U value of 0.24 w/m2'c.

Skins of walls to be tied together using stainless steel wall ties to BS 1449 Part 2 1983, to be built in as work proceeds. Ties are to be spaced at 600 mm staggered horizontal centres and 450 mm centres vertically, reducing to 225 mm centres at jambs, openings and movement joints.
Floor to comprise of 75 mm thick sand and cement screed on 500 gauge DPM on 75 mm thick Kingspan Floor slab insulation on 100 mm thick concrete slab reinforced with one layer A252 mesh on 2000 gauge horizontal DPM 50 mm thick sand blinding on a minimum 150 mm thick consolidated sulphate free hardcore. Floor screed to be steel trowel finished and to match existing where appropriate.
Cavity construction to below dpc / ground level is to be in dense concrete block or brickwork.
The cavity is to be filled to 150 mm below d.p.c. level using lean mix concrete.
foundations to be 600 x 300 mm thick concrete reinforced using 2 No layers B503 fabric mesh.
Foundation to be cast against well trimmed and consolidated excavation to a minimum depth of 1000 mm or to a depth determined by the building inspectorate, location and type of any adjacent trees, or below the invert of any adjacent drain or service.

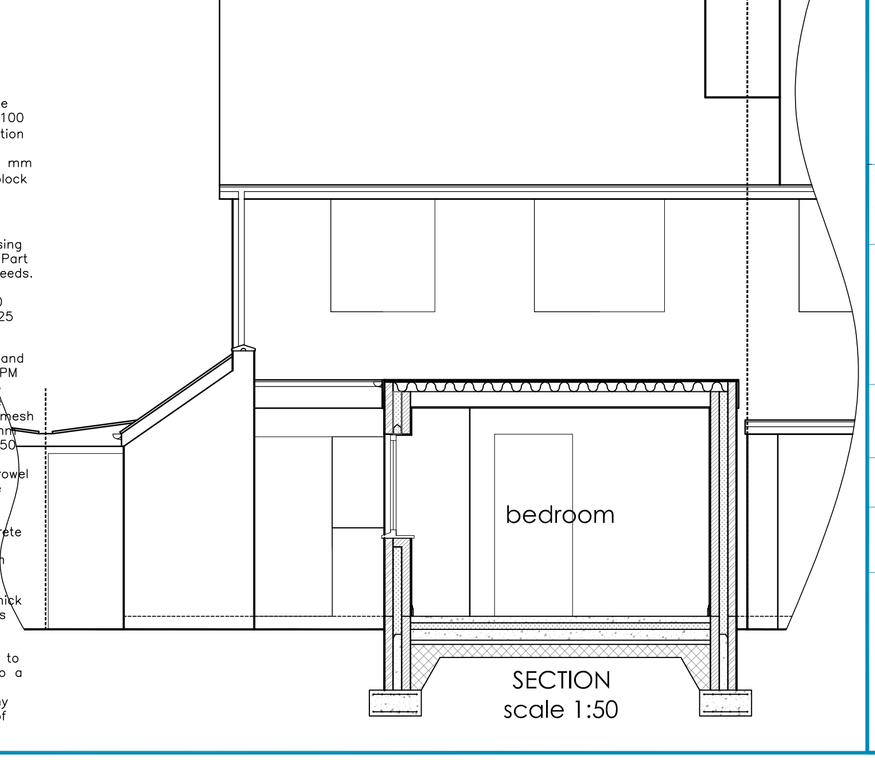

SECTION
scale 1:50

KAD
ARCHITECTURAL DESIGN & SURVEYING SERVICES
52 Parkway
Trentham
Stoke-On-Trent
Staffordshire
ST4 8AG
tel: 07974 243439
www.kadarchitectural.co.uk
jon@kadarchitectural.co.uk

Copyright
KAD Architectural Design & Surveying Services.
This drawing and the designs depicted may not be reproduced in whole or in part without the prior written permission of KAD Architectural Design & Surveying Services

THE PARTY WALL ACT 1996 - The Client's attention is drawn to the Party Wall Act 1996 which requires notification and agreement to be made with adjoining owners, where the building owner undertakes any building works on, adjacent to or near to the party wall line between the properties. the Client shall ensure that all legal obligations in this regard are complied with.

REVISIONS & PUBLICATION DATES

12 09 2019 - double doors added between lounge and proposed bedroom

Planning & Building Regulation Purposes Only

PROJECT NUMBER / DRAWING NUMBER
2410/19/03A

CLIENT
Mr J Hussain
18 Shirley Road
Shelton
Stoke On Trent
ST1 4DT

DRAWING TITLE
Proposed Details

FIRST PUBLICATION DATE
May 2019 Jon Bennett

SCALE :-
1:50; 1:100 **printed @ A1**

PROJECT
Proposed Extension and Adaptation Works at
18 Shirley Road
Shelton
Stoke On Trent
ST1 4DT