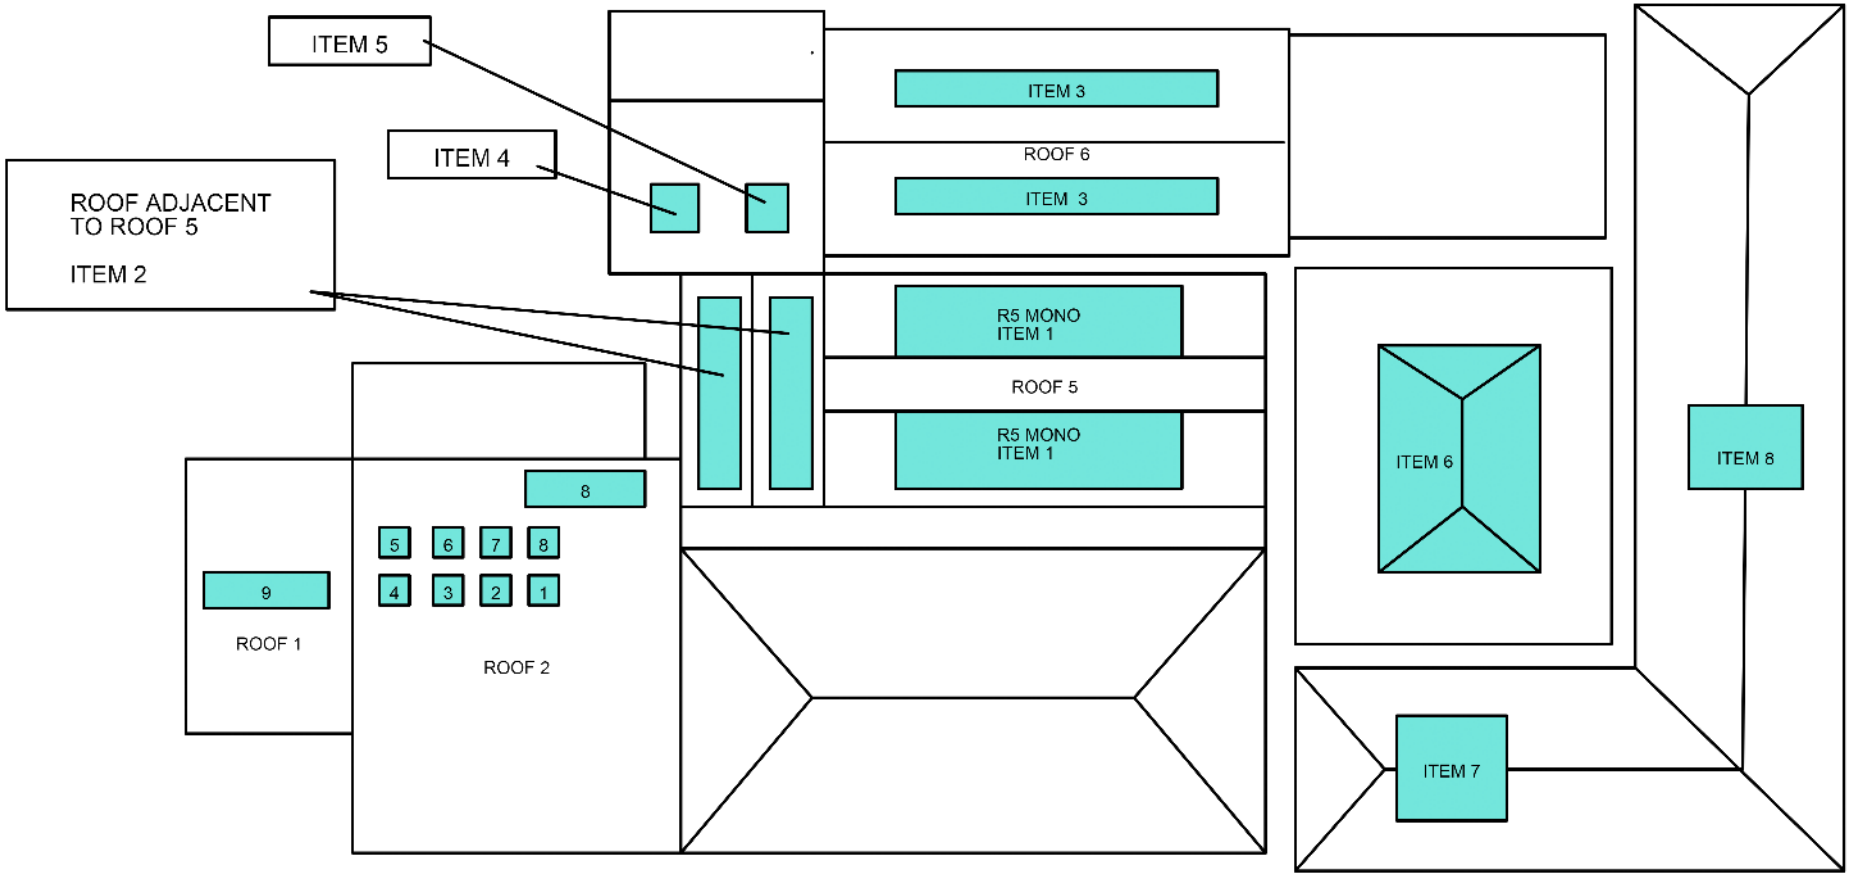

Warrington Museum

Rev no: 3

ROOFLIGHT LAYOUT

Drawing No:	9,887
Scale:	NOT TO SCALE
Date:	11/16/2019

BAUDER

UK OFFICE
Bauder Limited
70 Landseer Road,
Ipswich
Suffolk, IP3 0DH,
England.
T: +44 (0)1473 257671
F: +44 (0)1473 230761
E: technical@bauder.co.uk
bauder.co.uk

IRELAND OFFICE
Bauder Limited
O'Duffy Centre,
Cross lane,
Carrickmacross,
Co. Monaghan.
T:+44 (0)1473 257671
F:+44 (0)1473 230761
M:07702874922
E: p.felgate@bauder.co.uk