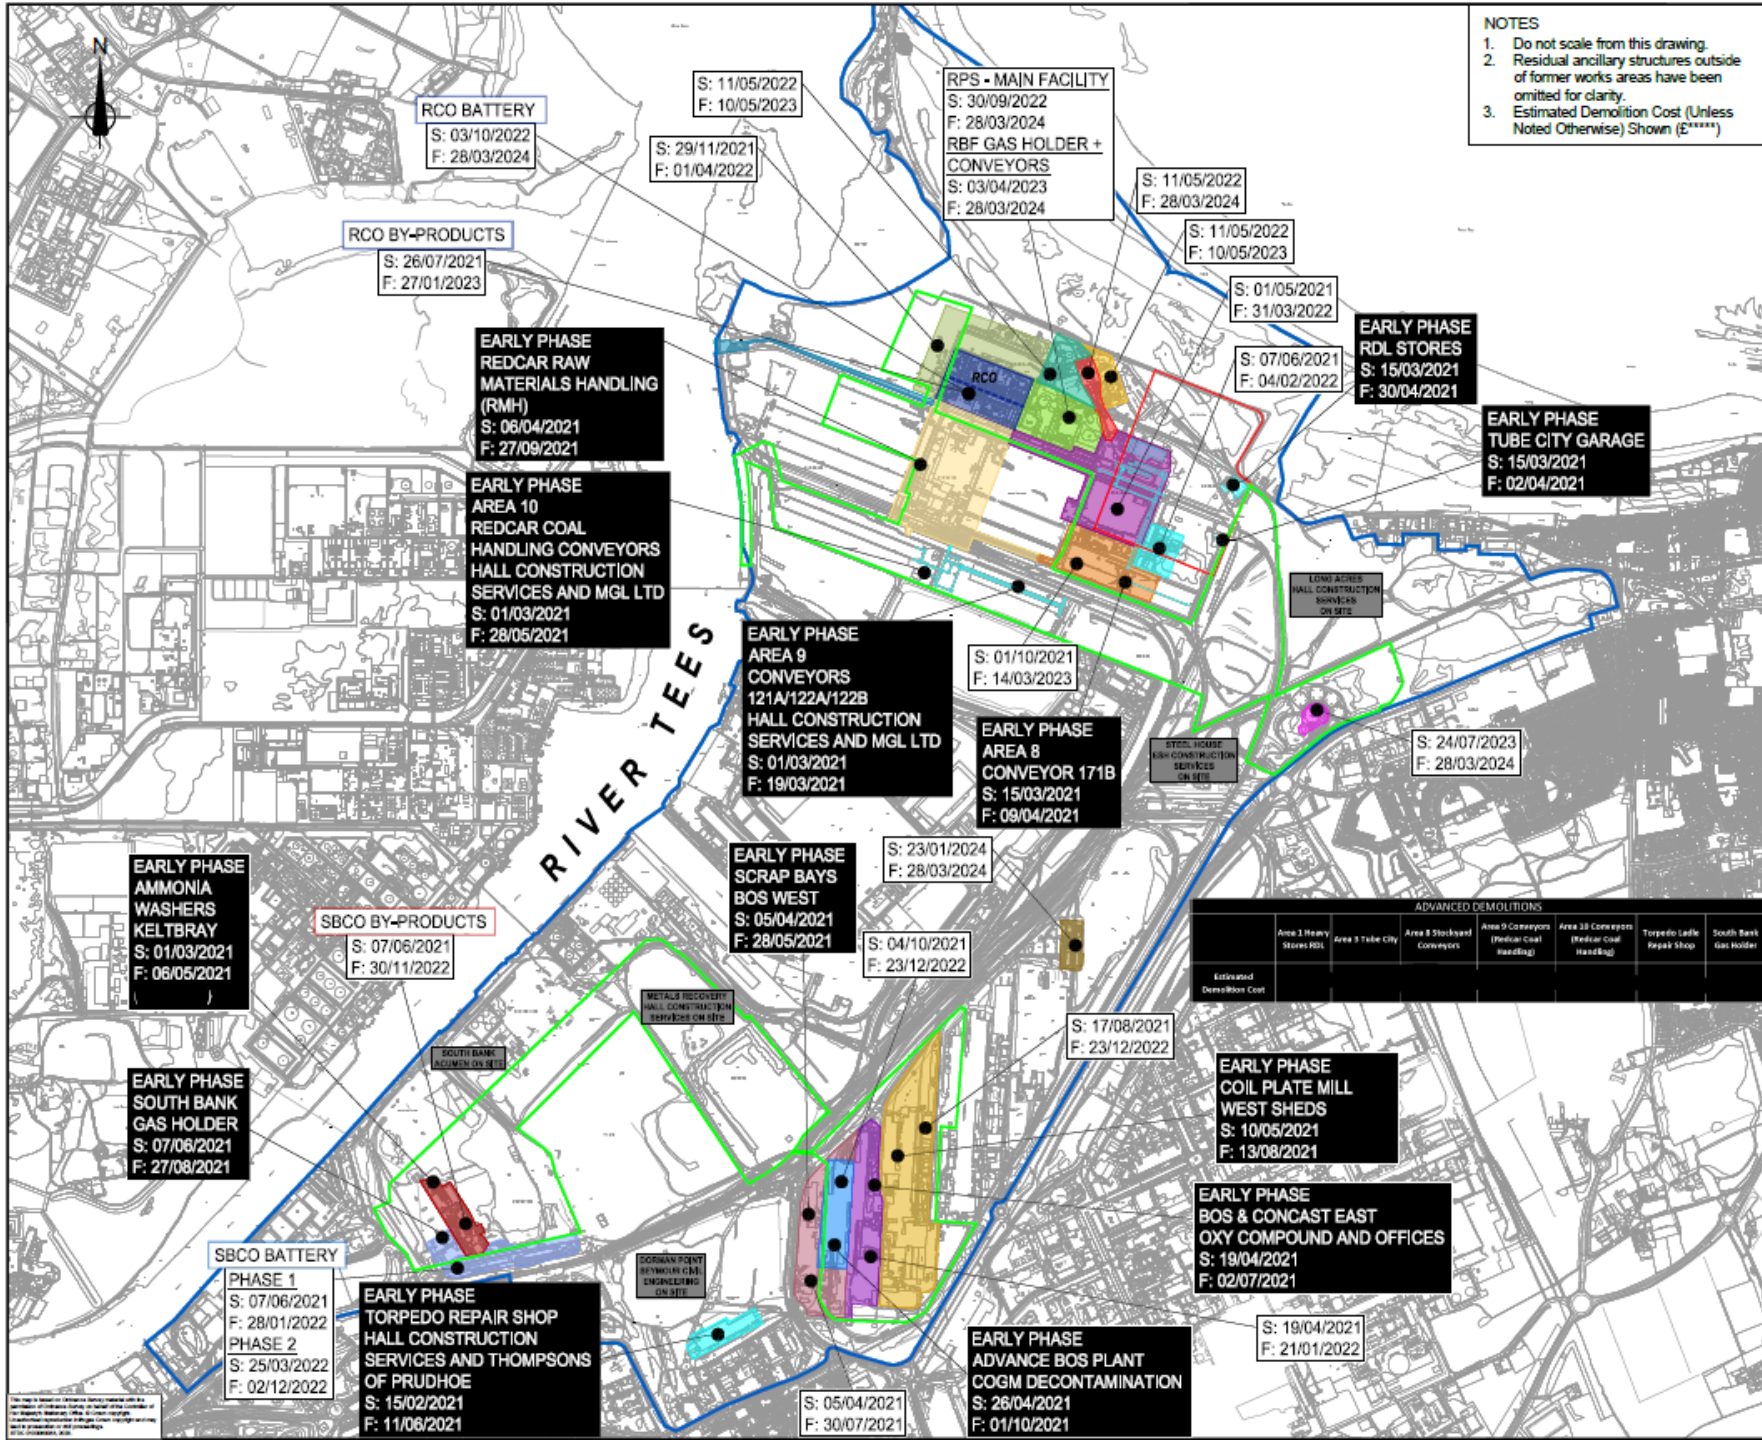

NOTES

1. Do not scale from this drawing.
2. Residual ancillary structures outside of former works areas have been omitted for clarity.
3. Estimated Demolition Cost (Unless Noted Otherwise) Shown (£*****)

KEY

- MDC Boundary
- Net Zero Teesside Boundary
- Freeport Tax Zones Boundaries
- Stockhouse Drive and Conveyors [redacted]
- TMO Office and Pellet Plant [redacted]
- Sinter Plant [redacted]
- Redcar Power Station + RPS Gas Holder & Conveyors [redacted]
- Redcar Blast Furnace [redacted]
- Redcar Blast Furnace East [redacted]
- Redcar Blast Furnace West [redacted]
- PCI Plant At RBF [redacted]
- Redcar Raw Materials Handling (RMH) [redacted]
- Redcar Coke Ovens & By-Products [redacted] (Decontamination - [redacted]
- Redcar Coke Ovens HFO Tanks, Cooling Towers & Warehouses [redacted]
- Redcar Pumphouse and Pipelines [redacted]
- Steel House (If-Required) [redacted]
- Lackenby Iron Granulation Plant [redacted]
- Coil Plate Mill [redacted]
- BOS & Concast Main Plant [redacted]
- BOS & Concast East Plant [redacted]
- BOS & Concast West Plant [redacted]
- South Bank Coke Ovens Battery [redacted]
- South Bank Coke Ovens By-Products [redacted] (Decontamination [redacted]
- Early Phase Demolitions (See Table Opposite)

Rev.	Date	Description	By	Chk'd	App'd
-	-	-	-	-	-

TEESWORKS

The UK's largest industrial zone

Project Title:

ACTIVITY SCHEDULE

Drawing Name:

DEMOLITION AND ENABLING WORKS PROJECT TIME SCALES LAYOUT

Drawn by: KW — Date: JAN 2021
Checked by: IDK/TMI — Date: JAN 2021
Approved by: JMc — Date: JAN 2021

Drawing Number: STDC-SCW-XX-DEM-00001d
Revision: -

Drawing Scale: 1:12,500
Page Size: A1