A B IF IN DOUBT ASK C DO NOT SCALE D REMOVE ALL SHARP EDGES E F

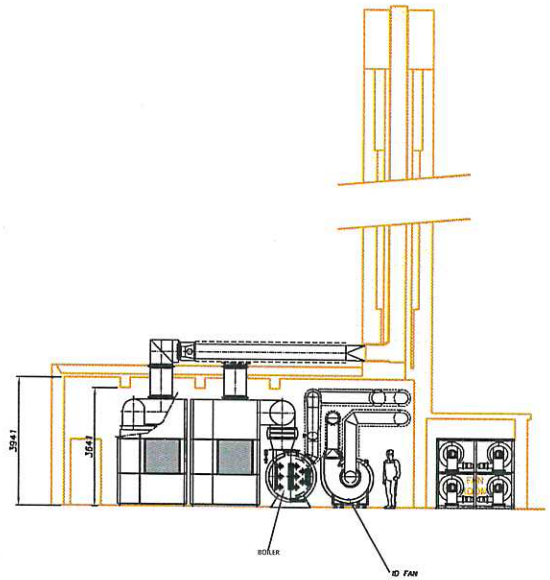

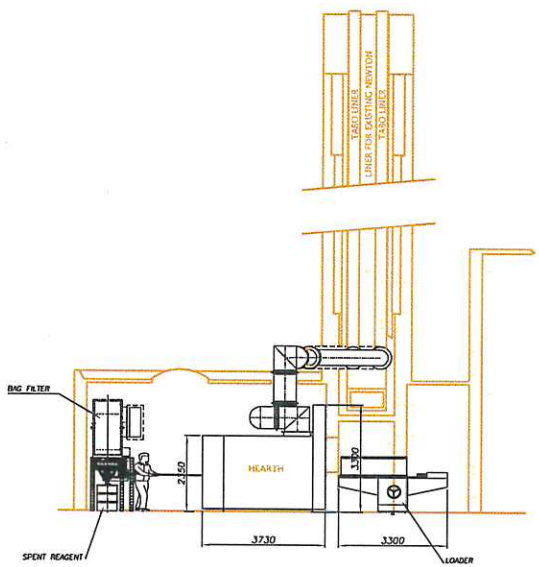

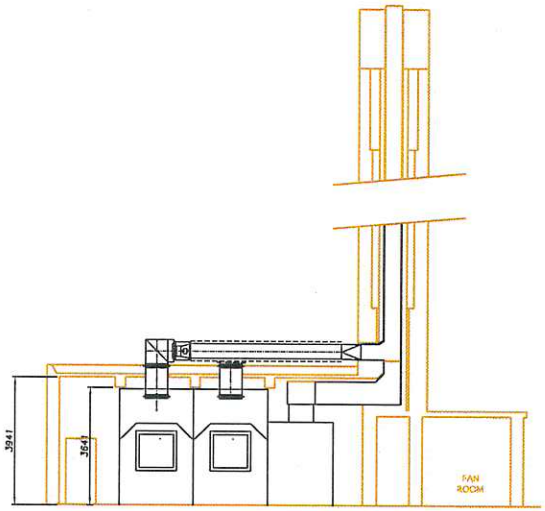

EXISTING INSTALLATION

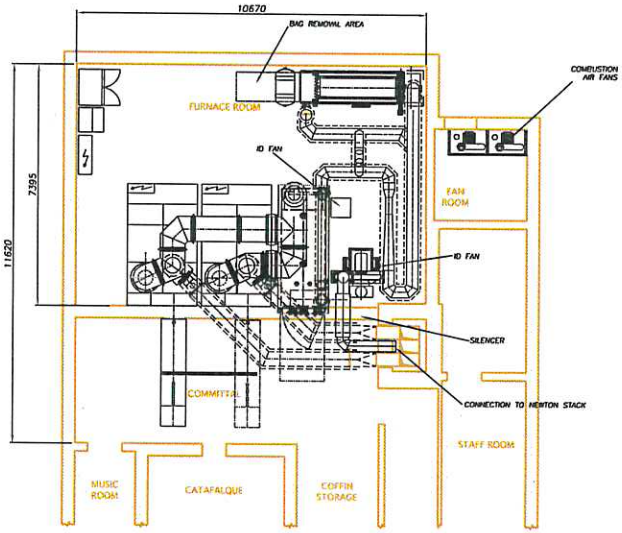

PLAN VIEW ABOVE CREMATOR TOPS

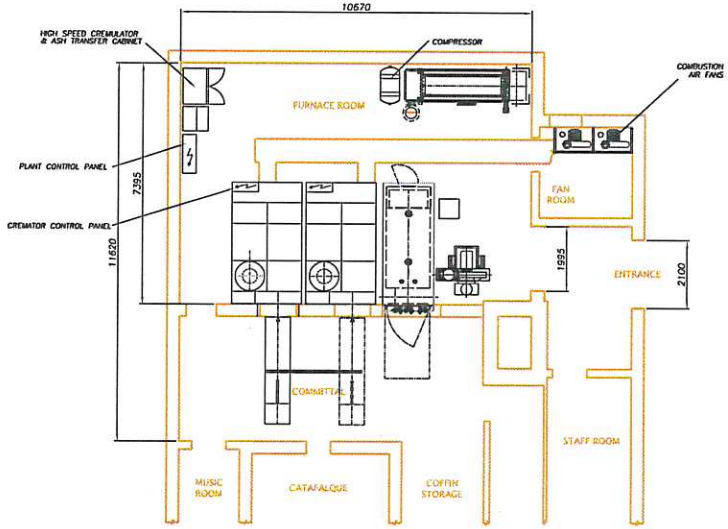

PLAN VIEW AT GROUND FLOOR LEVEL

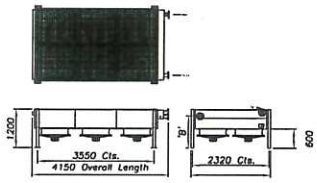

AIR BLAST COOLER.

PREFERED LOCATION IS ON THE ROOF ABOVE THE GAS CLEANING PLANT. IF IN THIS CASE IT IS IMPRACTICAL, A SUITABLE DISCREET LOCAL POSITION IS REQUIRED. TWO INSULATED WATER PIPES AND AN ELECTICAL CABLE WILL RUN FROM THE PLANT ROOM TO THE COOLER.

Issue No	Issue No	Issue No
Mod By:	Mod By:	Mod By:
Date:	Date:	Date:
Chk'd:	Chk'd:	Chk'd:

© Copyright
The information on this drawing is CONFIDENTIAL to Facultatieve Technologies Ltd. Who retain COPYRIGHT of all information disclosed. Express permission from Facultatieve Technologies must be obtained in writing before any disclosure to a third party can take place.

Facultatieve Technologies
Cremation & Incineration Equipment
Meer Road
Leeds , LS10 2DD
Phone : +44 (0) 113 276 8888
FAX : +44 (0) 113 271 8188

Drawn : M Sutcliffe	Date : 15/02/11	Title : PROPOSED ARRANGEMENT OF GAS CLEANING	
Chk'd :	Date :		
Appr'd:	Date :		
Scale : 1:75	Dir : 4287		
Project: Macclesfield		Drg No: 4287 MA 0001	Issue P1