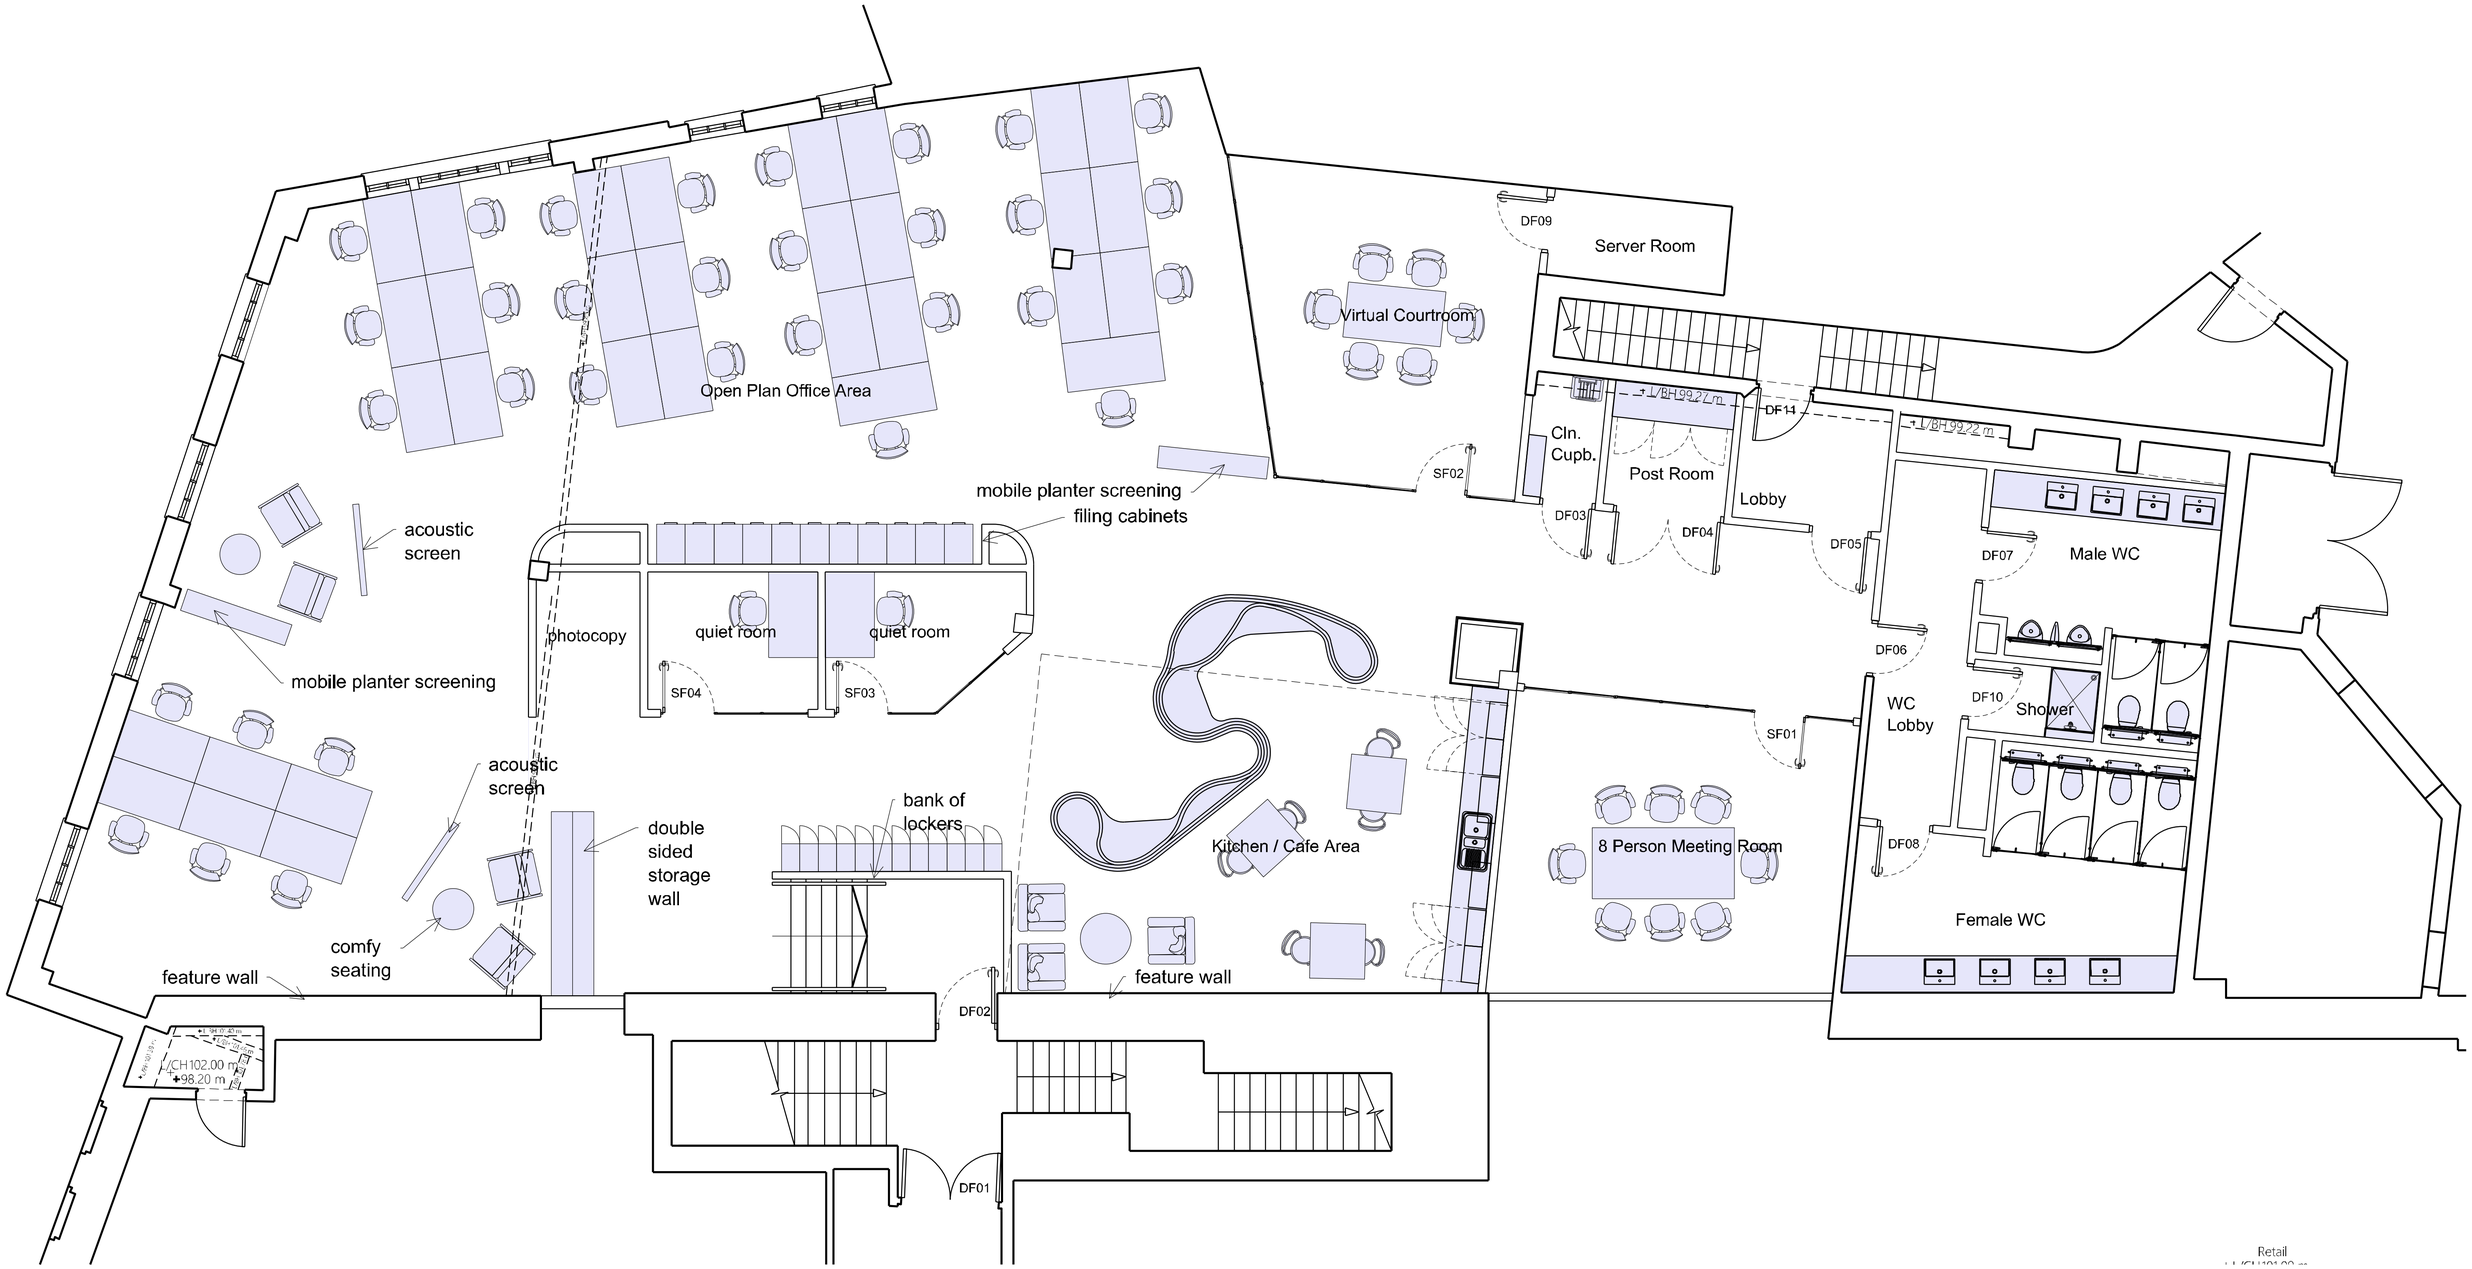

revision	by	date	index
DG02 updated TENDER ISSUE		27/10/21 27/09/21	A

Cherwell District Council
Brethertons
Castle Quay, Banbury

Proposed Furniture Layout
First Floor

GRAY BAYNES + SHEW
ARCHITECTS · SURVEYORS · CONSULTANTS · SINCE 1955
St Thomas House · 6 Becket Street · Oxford OX1 1PP
t: 01865 505150 · f: 01865 246424 · e: info@gbsarchitects.co.uk · w: gbsarchitects.co.uk

scale 1:50 @ A1 date Sept 21 drawn SW

7002.306A