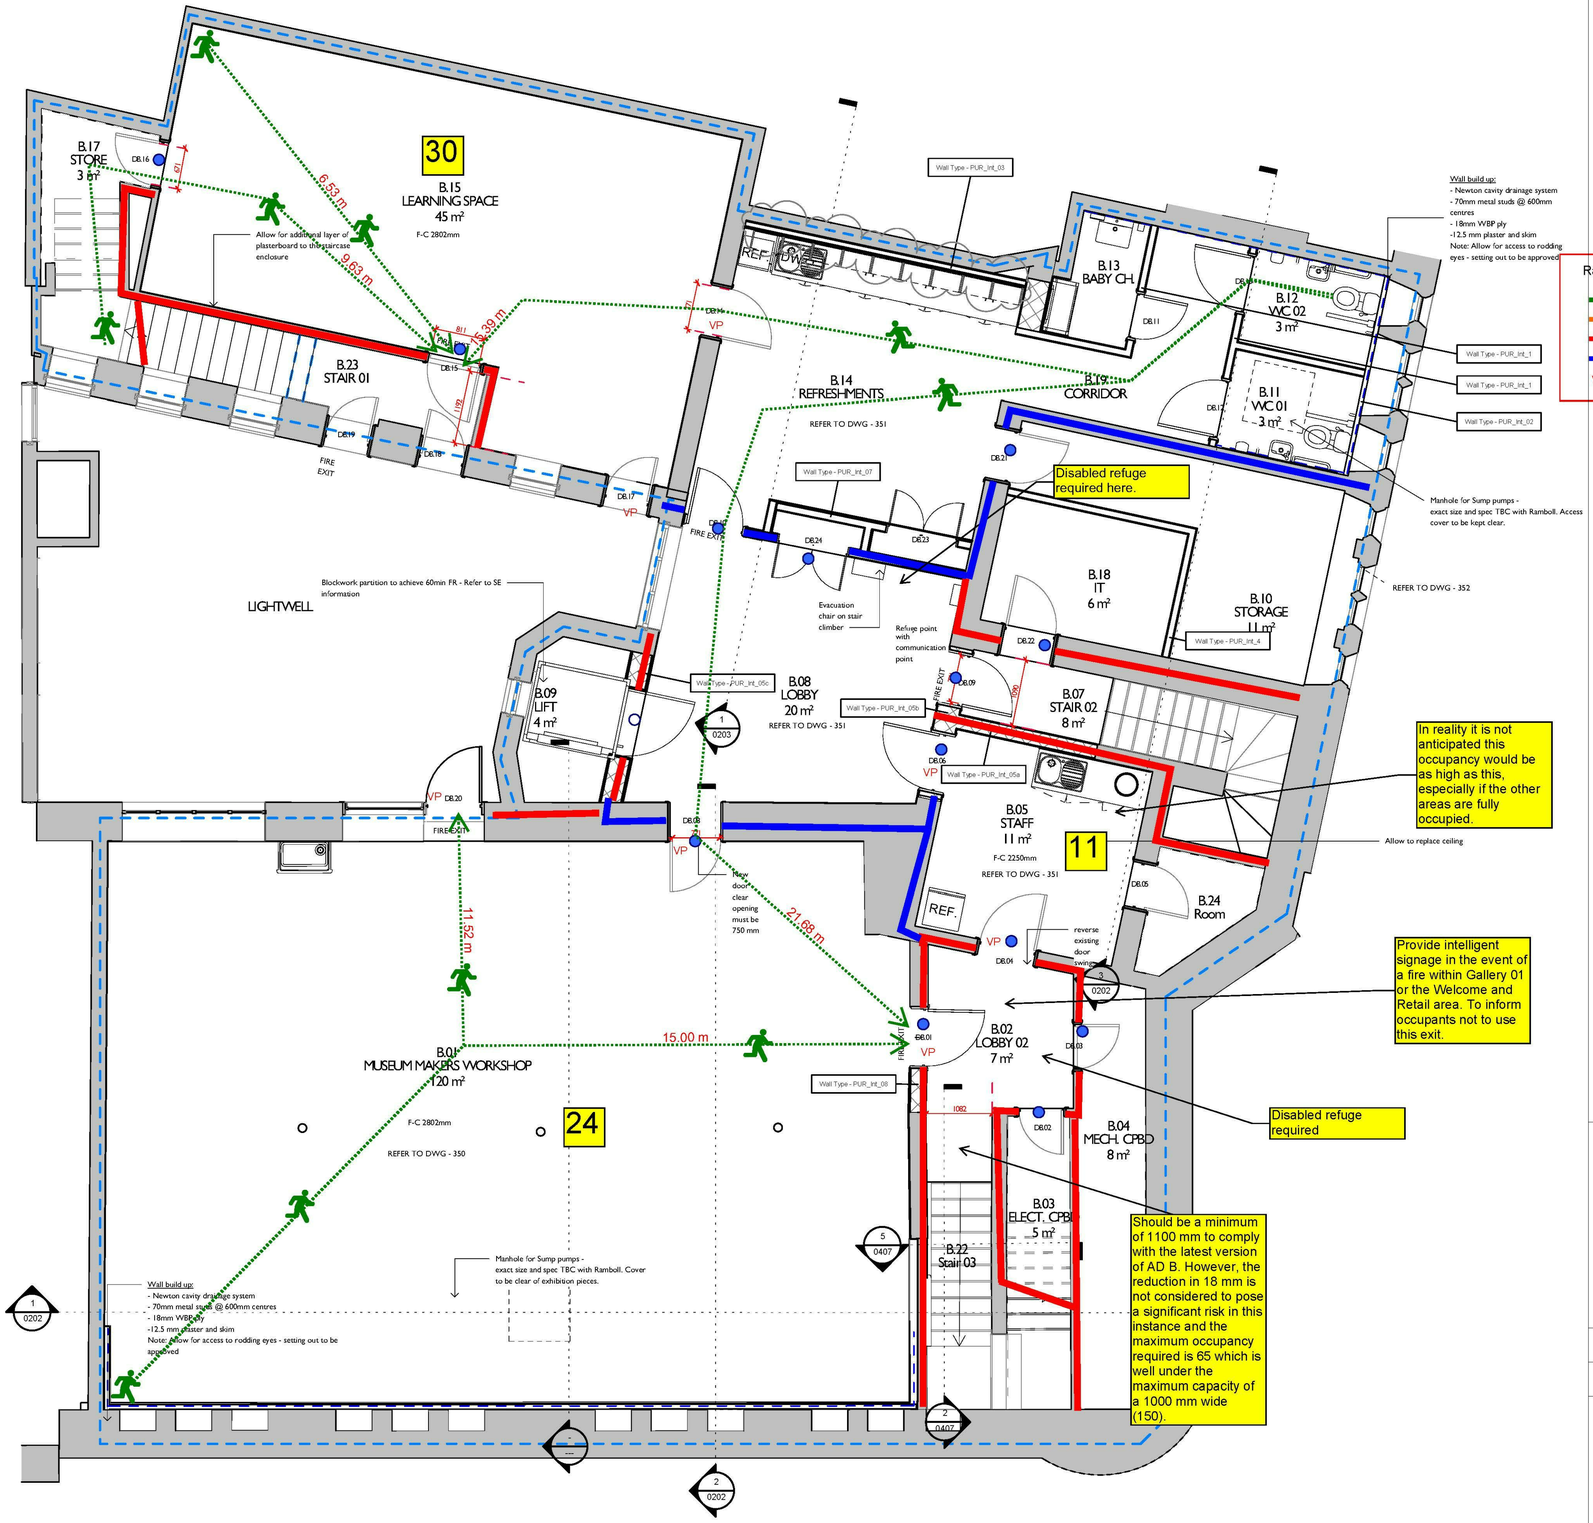

Scale Bars to be used as guidance only - refer to sheet size below

1:100	mm	1000		3000		5000		7000
1:200	mm		5000		8000		12000	16000
1:500	m	5		15		25		35
1:125	m	10		30		50	70	90

Notes:
Drawings are based on survey data and may not accurately represent what is physically present.
Do not scale from this drawing. All dimensions are to be verified on site before proceeding with the work.
All dimensions are in millimeters unless noted otherwise.
Purcell shall be notified in writing of any discrepancies.
Key

Ramboll KEY

- 120 min fire resistance
- 90 min fire resistance
- 60 min fire resisting construction
- 30 min fire resisting construction
- VP Vision Panel
- Fire door FD120S/FD120
- Fire door FD90S/FD90
- Fire door FD60S/FD60
- Fire door FD30S/FD30

FIRE INFORMATION OVERLAY PROVIDED BY RAMBOLL. NOTE DOOR NUMBERS ARE TO BE UPDATED.

P	ISSUE	DATE	APPROVED	DRAWN	DESCRIPTION

LOTTERY FUNDED

104 Gloucester Green The Old Fire Station Oxford, OX1 2BU
01865856250
www.purcelluk.com

PROJECT	RIBA STAGE 4
CLIENT	Oxford City Council
PROJEC	Museum of Oxford
DRAWING	FIRE STRATEGY LEVEL - I
SIZE &	A1:
DRAWING	D2 - TENDER ISSUE
JOB	237320
DRAWING	RE
OXF-PUR-MOO-XX-DRW-AR-0801	P-

© PURCELL 2012. IS THE TRADING NAME OF PURCELL MILLER TRITTON

19/11/2018 19:06:25