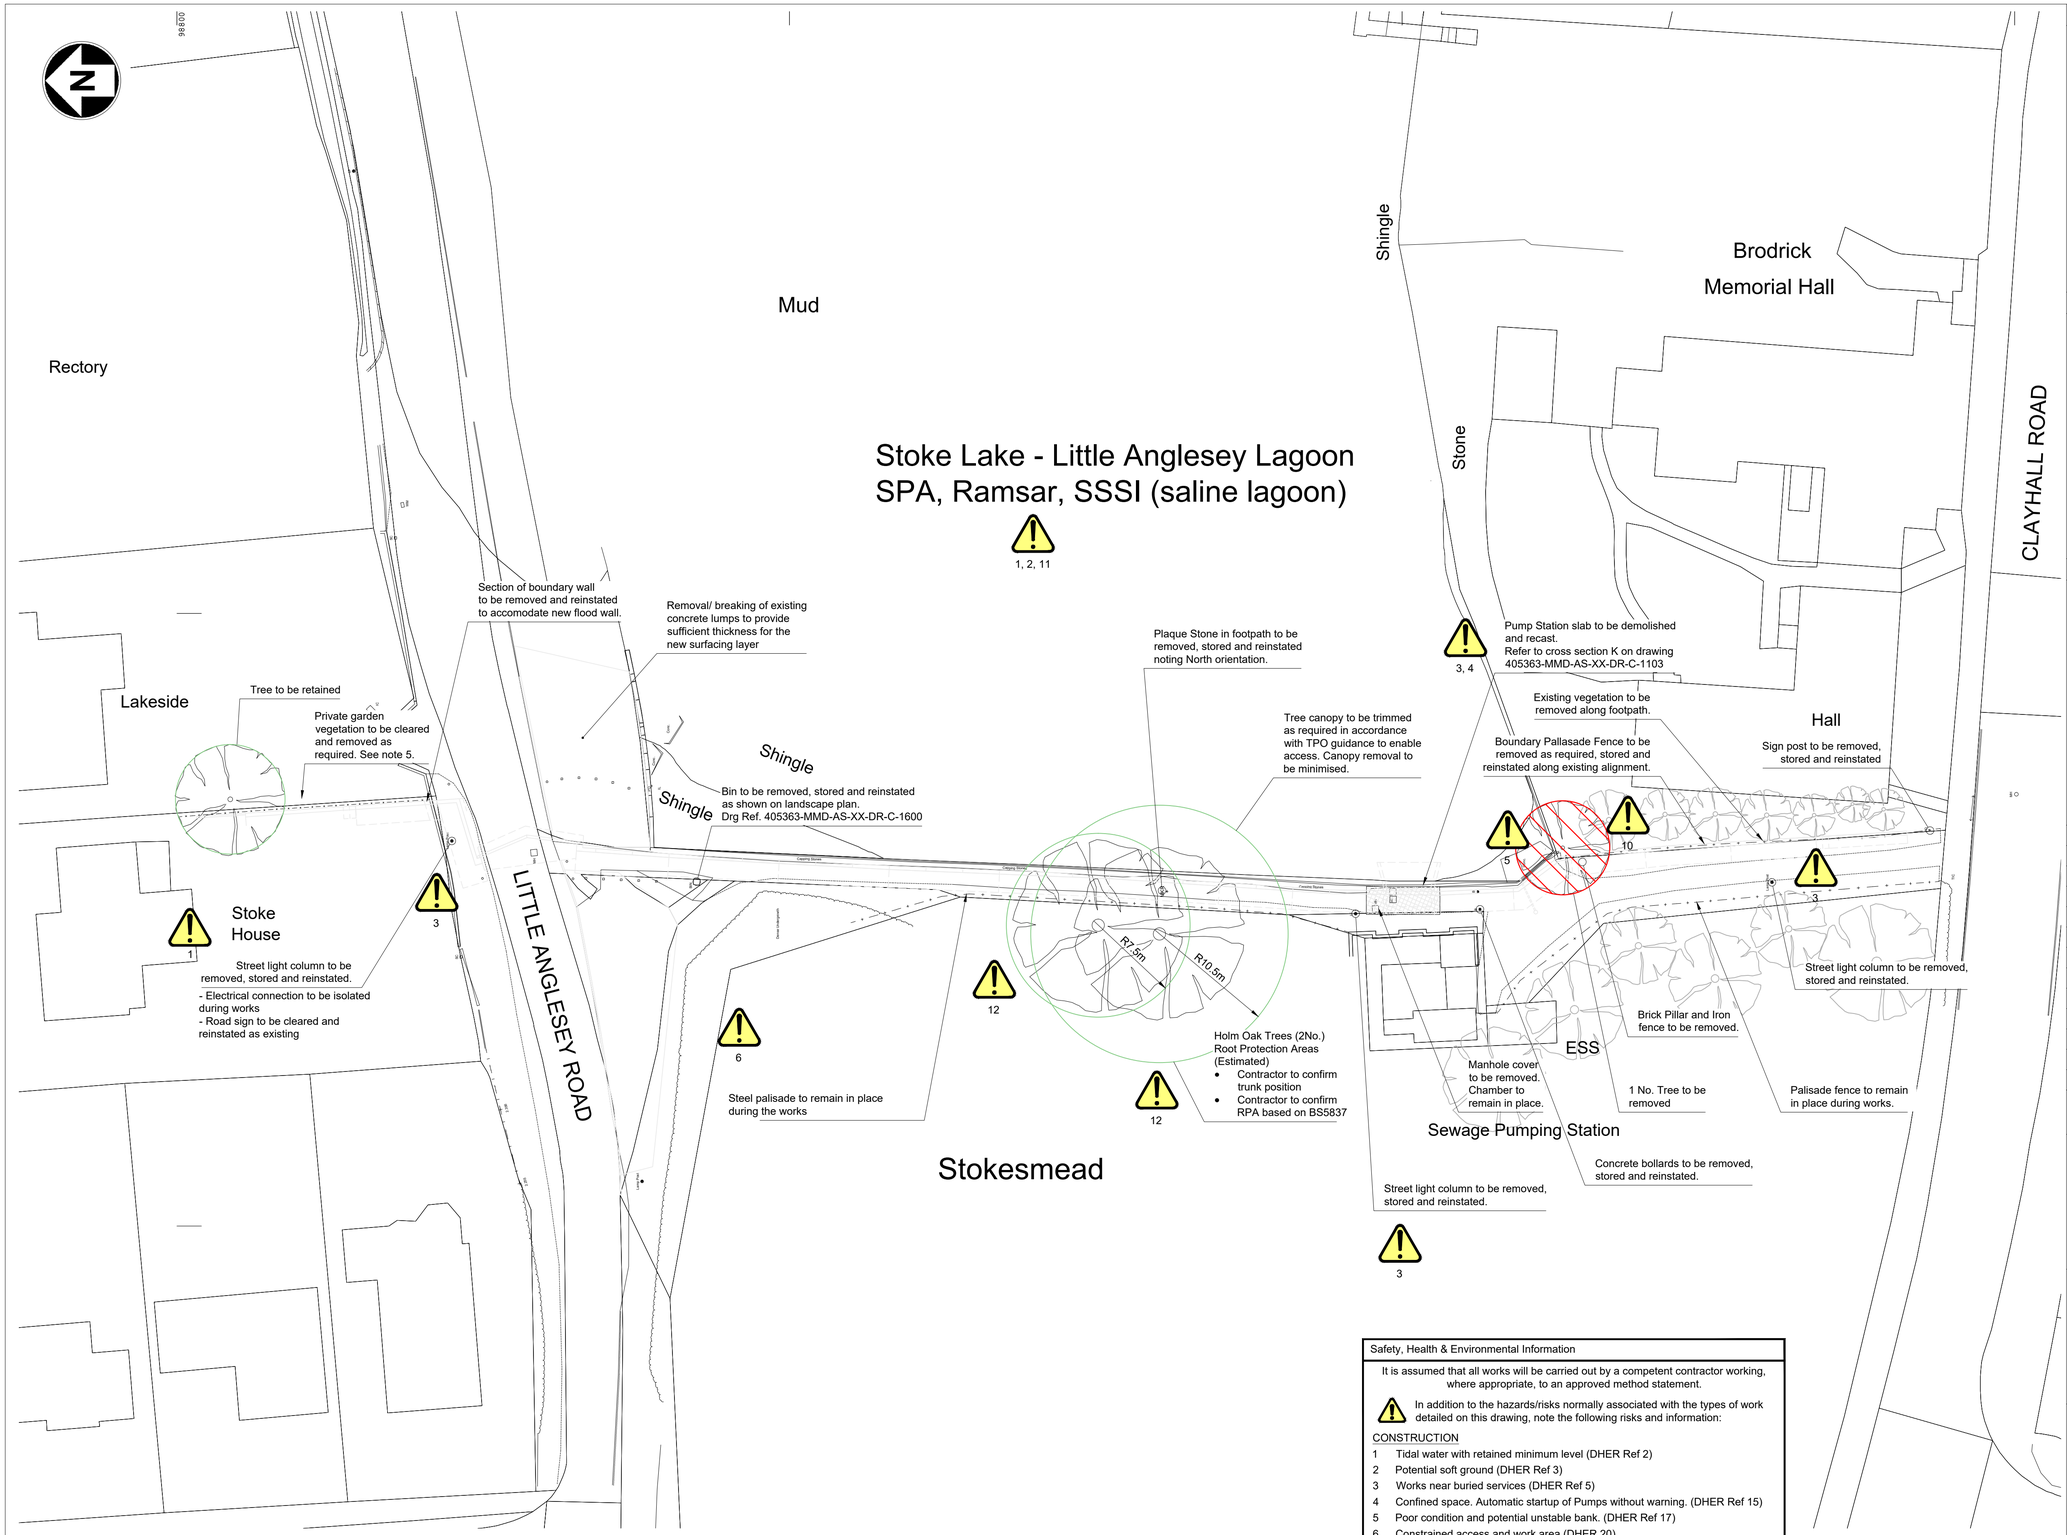

Site Clearance Plan
1:250

Safety, Health & Environmental Information

It is assumed that all works will be carried out by a competent contractor working, where appropriate, to an approved method statement.

In addition to the hazards/risks normally associated with the types of work detailed on this drawing, note the following risks and information:

CONSTRUCTION

1 Tidal water with retained minimum level (DHER Ref 2)
2 Potential soft ground (DHER Ref 3)
3 Works near buried services (DHER Ref 5)
4 Confined space. Automatic startup of Pumps without warning. (DHER Ref 15)
5 Poor condition and potential unstable bank. (DHER Ref 17)
6 Constrained access and work area (DHER 20)
7. Public in close proximity to the works.
8. Wall construction at height near seawall edge.
9. Temporary disconnection of electrical services.
10. Potential for flytipped asbestos (DHER Ref 22).

ENVIRONMENTAL

11. SPA, Ramsar, SSSI (saline lagoon)
12. Tree subject to Tree Protection Order (DHER Ref 8)

Notes

1. All dimensions are in millimetres unless noted otherwise.
2. All levels are in metres relative to Ordnance Datum (OD).
3. For Site Location and Plan see drawing 1001.
4. Contractor to confirm extent of tree roots. If roots interact with the construction footprint immediately inform the Project Manager to agree how to proceed and arrange inspection by TPO Officer.
5. Plants to be removed with rootball of equal depth as height. Plants to be stored and subsequently reinstated.
6. Tree canopy sizes shown are based on topographic survey provided by ESCP.

Key to symbols

Tree to be retained

Tree to be removed

SSSI Site of Special Scientific Interest
SPA Special Protection Area
TPO Tree Protection Order

Reference drawings

405363-MMD-AS-XX-DR-C-1001 Site Location Plan
405363-MMD-AS-XX-RA-C-0001 Designer Hazard Elimination Record

1:250 0 10m 25m

Rev	Date	Drawn	Description	Ch'k'd	App'd
P01	21/10/19	LE	First Issue - Draft Detailed Design Drawings	FL	ZH
P02	06/12/19	LE	Second Issue - Detailed Design Drawings	FL	ZH
P03	31/01/20	LE	Third Issue - Final Detailed Design Drawings	FL	ZH
P04	01/06/20	PJ	Fourth Issue - Planning Drawings	FL	ZH

Status Stamp

MOTT MACDONALD
Mott MacDonald House
8-10 Sydenham Road
Croydon
CR0 2EE
United Kingdom
T +44 (0)20 8774 2000
F +44 (0)20 8681 5706
W www.mottmac.com

Client

Gosport Borough Council
7 High Street
Gosport
PO12 1EB

Title

Gosport FCERM
Alverstoke
Site Clearance Plan

Sheet 1 of 1

Designed	P. JURSIK	PJ	Eng check	F.J.LOY	FL
Drawn	P.JURSIK	PJ	Coordination	N.J.CLARKE	NC
Dwg check	P.A.KACPEREK	PK	Approved	Z.HUTCHISON	ZH

MMD Project Number 405363
Scale at A1 1:250
Security STD
Suitability Description Suitable for Tender
Suit. Code D2
Drawing Number 405363-MMD-AS-XX-DR-C-1006
Revision P04

© Mott MacDonald Limited

This document is issued for the party which commissioned it and for specific purposes connected with the captioned project only. It should not be relied upon by any other party or used for any other purpose.
We accept no responsibility for the consequences of this document being relied upon by any other party, or being used for any other purpose, or containing any error or omission which is due to an error or omission in data supplied to us by other parties.

Crown Copyright and Database Right Ordnance Survey 2019 LC100019217

C:\users\loy70749\appdata\local\projectwise\workdir\mott-gb-pw-03\d0173963\405363-MMD-AS-XX-DR-C-1006.dwg Jun 1, 2020 - 9:24PM LOY70749