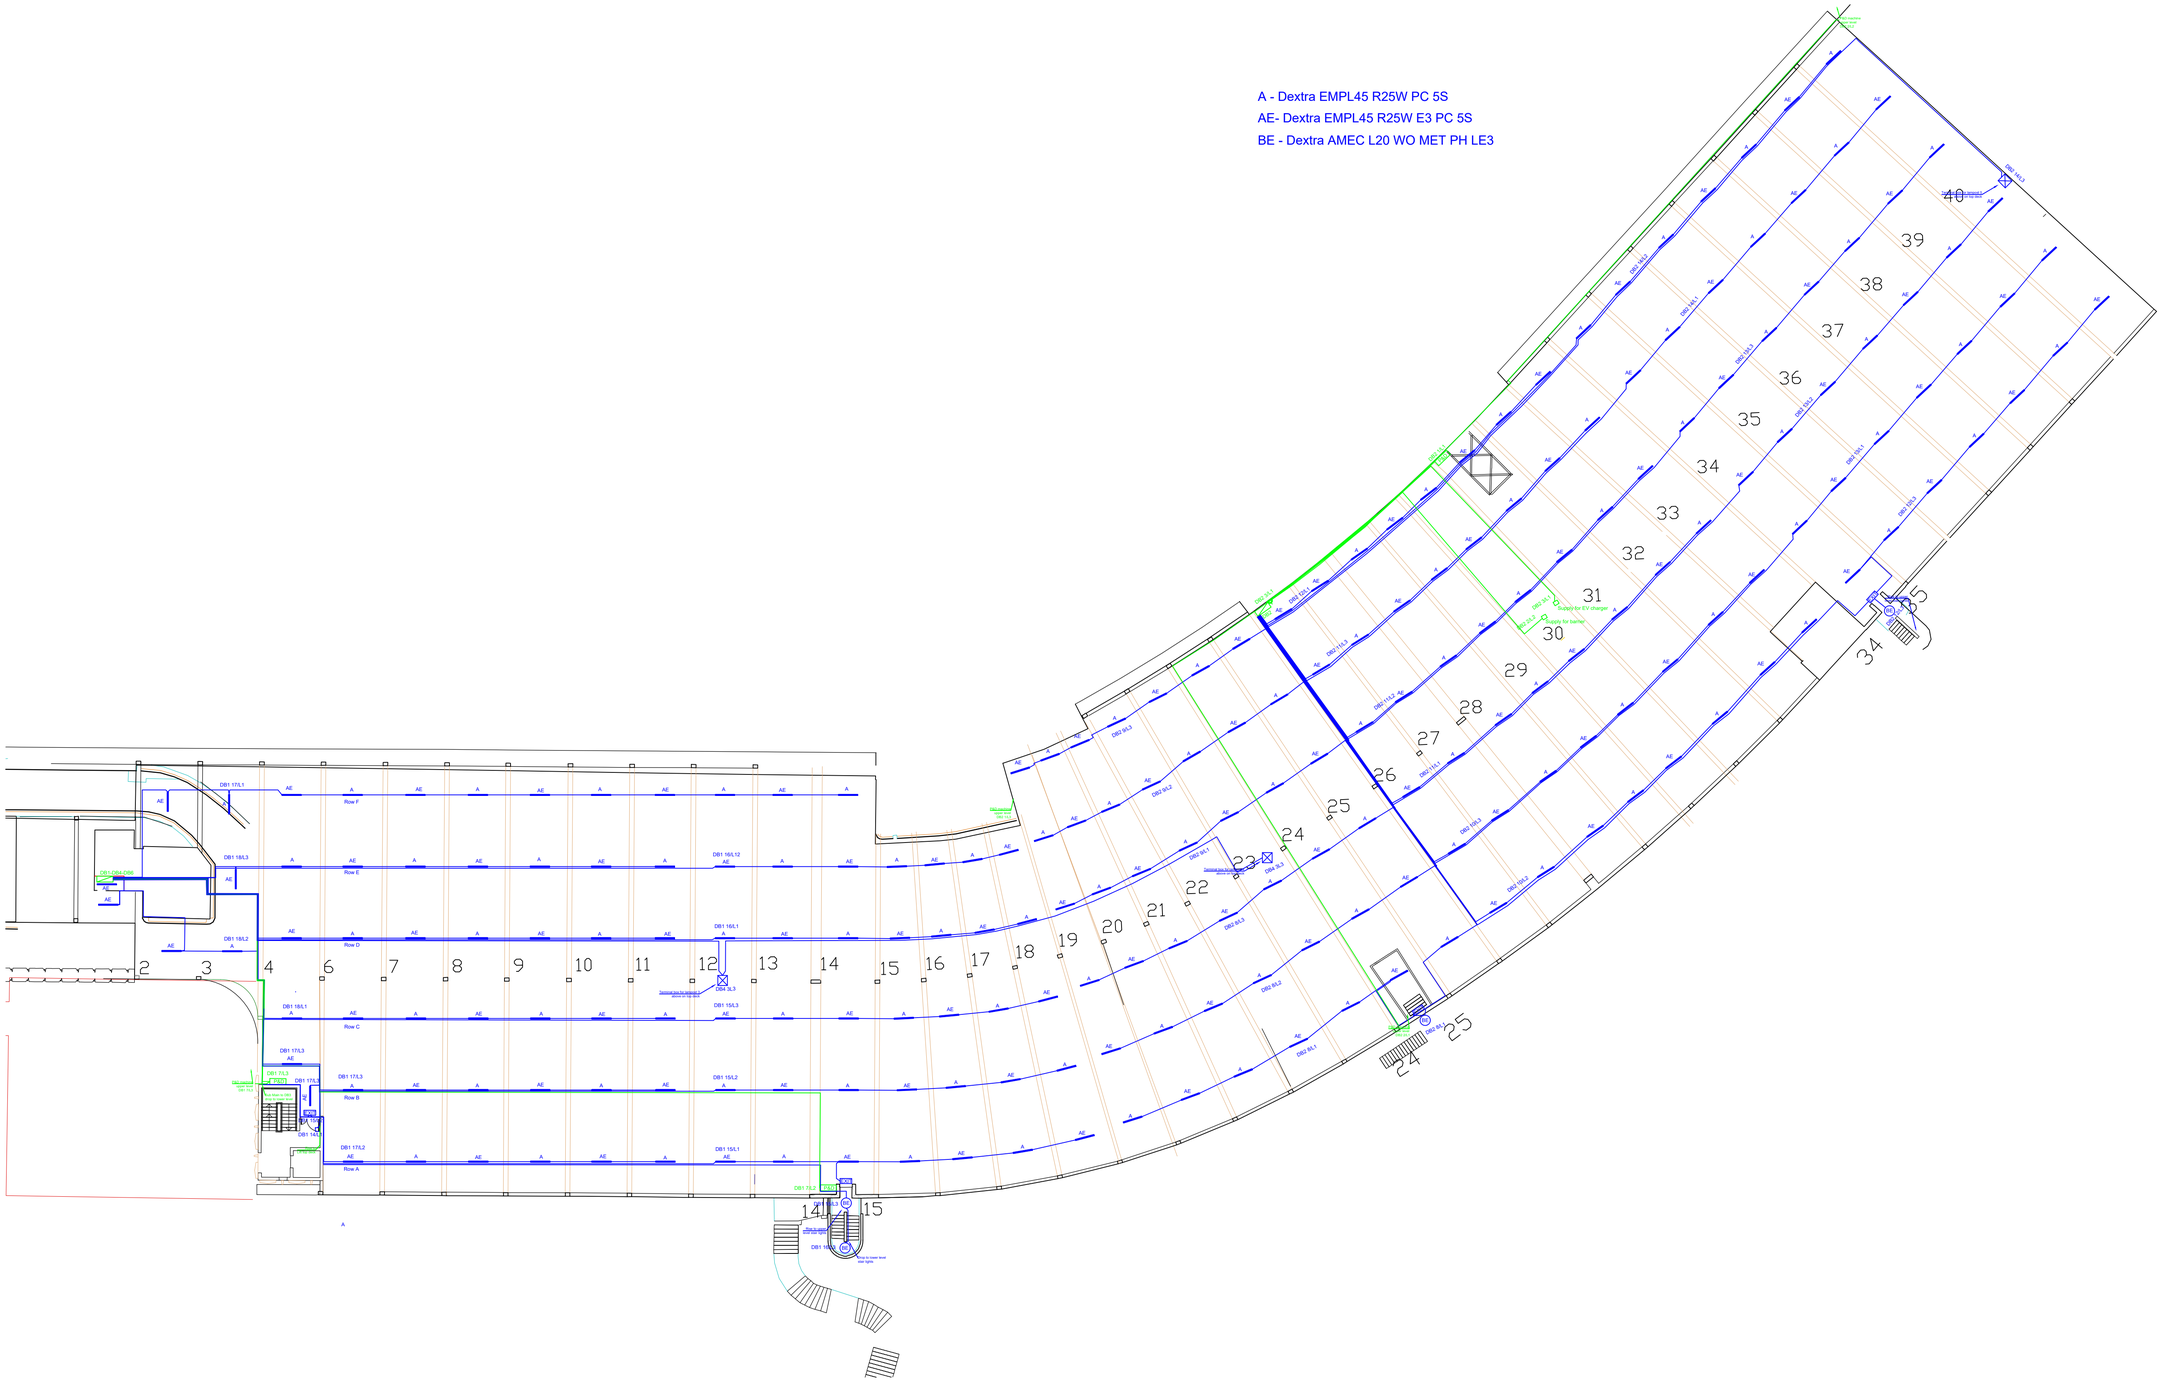

Notes:

Tender

Rev.	Date	Details	Initials
*****	*****	*******	*****

Revisions

This drawing is copyright
Contractors must check all dimensions on site. Only figured dimensions are to be worked from. Discrepancies must be reported immediately before proceeding

TDA
TOR HILL HOUSE
TORQUAY, TQ2 5QW TEL: 01803 207948
enquiries@tda.uk.net www.tda.uk.net

Client: Terrace Car Park Torquay

Date of issue: 20th April 2021

Project: New lighting, small power and mains distribution

Scale: 1:250

Size: A1

Drawing: Middle deck level

Drawn: GM

Drawing No: 3454.E01

Rev: T01

This drawing is the copyright of TDA and must not be used or reproduced without permission.
Registered in England & Wales Registration No. 02773632
Registered Office: Tor Hill House, Union Street, Torquay TQ2 5QW.