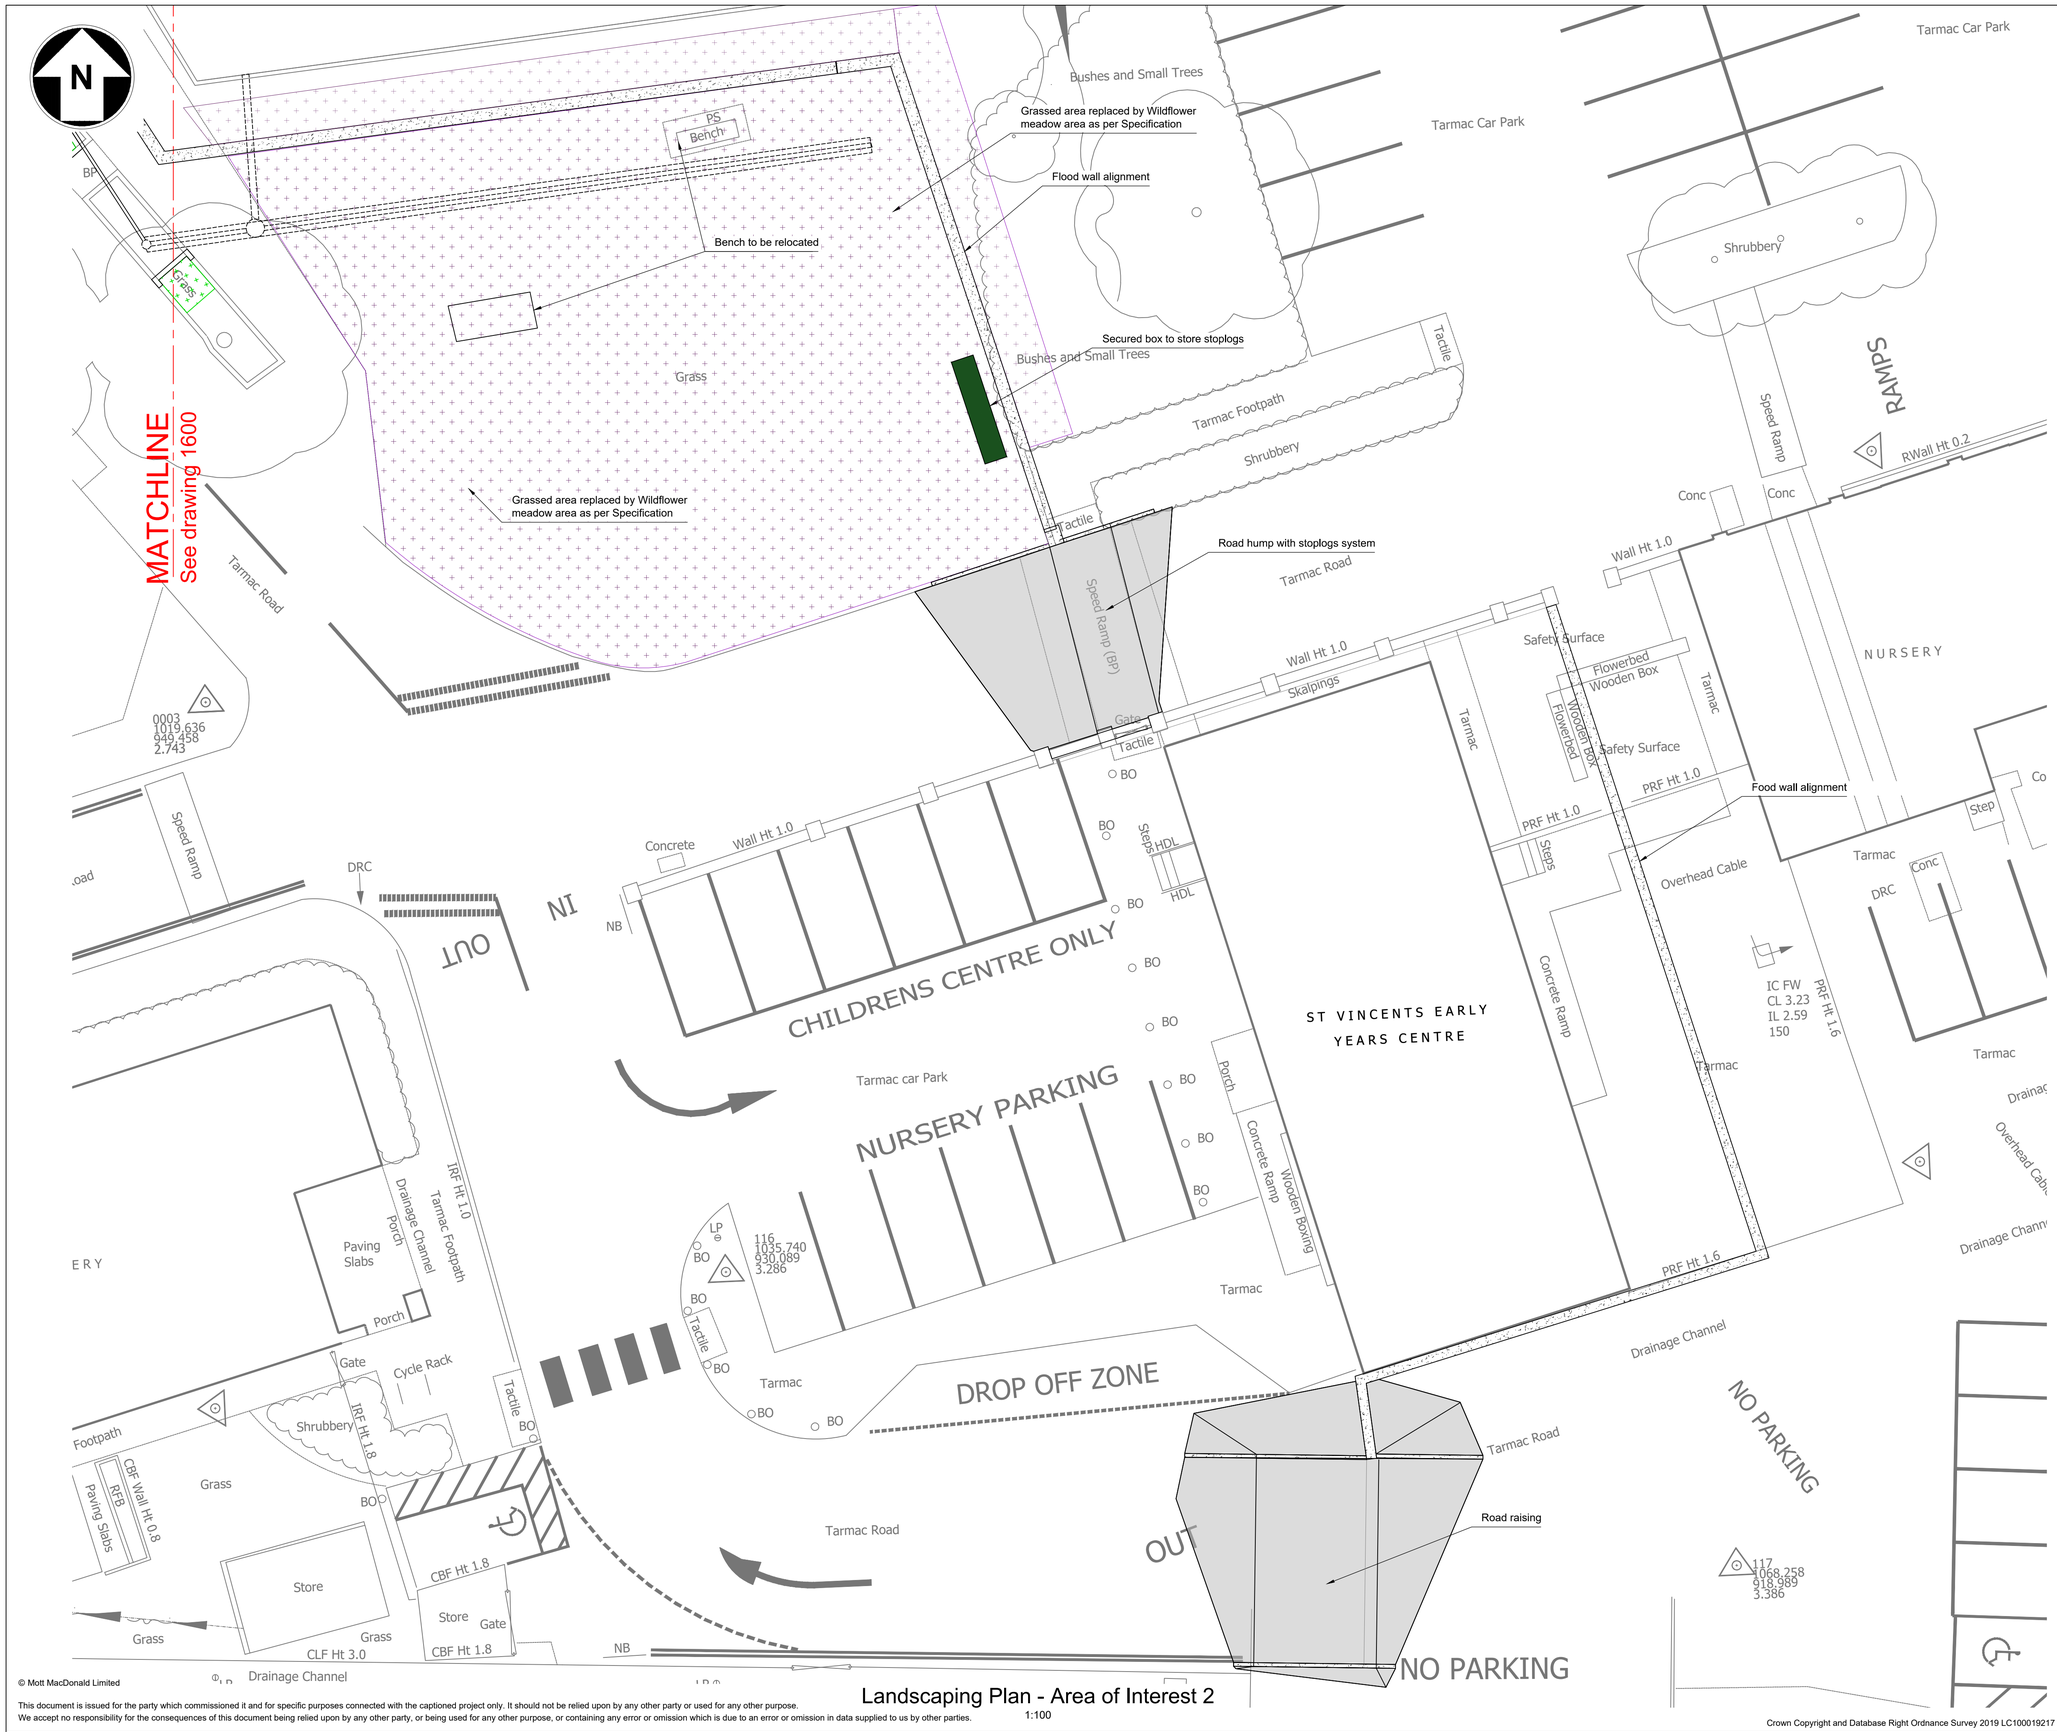

Landscaping Plan - Area of Interest 2

1:100

C:\users\loy70749\appdata\local\projectwise\workdir\mott-gb-pw-03\d0173991\405363-MMD-FT-XX-DR-C-1601.dwg Jan 31, 2020 - 7:37PM LOY70749

Notes

1. All dimensions are in millimetres unless noted otherwise.
2. All levels are in metres relative to Ordnance Datum (OD).
3. For Site Location and Plan see drawing 1001, 1022.
4. Setting out points to be verified by the Contractor on site.

Key to symbols

- Reinstated Grassed Area
- SPA, Ramsar, SSSI (intertidal sediment)
- Structural concrete
- Asphalt footpath
- Wildflower meadow area as per Specification

Reference drawings

405363-MMD-FT-XX-DR-C-1004	General Arrangement Plan
405363-MMD-FT-XX-DR-C-1022	General Arrangement Plan - Area of Interest 2
405363-MMD-FT-XX-DR-L-1600	Landscaping Plan - Sheet 1 of 2

1:100 0 5m 10m

Rev	Date	Drawn	Description	Ch'k'd	App'd
P01	25/10/19	LE	First Issue - Draft Detailed Design Drawings	NC	ZH
P02	13/12/19	PJ	Second Issue - Detailed Design Drawings	FL	ZH
P03	31/01/20	LE	Third Issue - Final Detailed Design Drawings	FL	ZH

Status Stamp

MOTT MACDONALD

Mott MacDonald House
8-10 Sydenham Road
Croydon
CR0 2EE
United Kingdom
T +44 (0)20 8774 2000
F +44 (0)20 8681 5706
W www.mottmac.com

Client

Gosport Borough Council
Town Hall
High Street
Gosport
PO12 1EB

Title

Gosport FCERM
Forton
Landscaping Plan

Sheet 2 of 2

Designed	P. JURSIK	PJ	Eng check	F.J.LOY	FL
Drawn	L.ELLINGER	LE	Coordination	N.J.CLARKE	NC
Dwg check	P.JURSIK	PJ	Approved	Z.HUTCHISON	ZH

MMD Project Number	Scale at A1	Security
405363	1:100	STD

Suitability Description	Suit. Code
Suitable for Tender	D2

Drawing Number	Revision
405363-MMD-FT-XX-DR-L-1601	P03