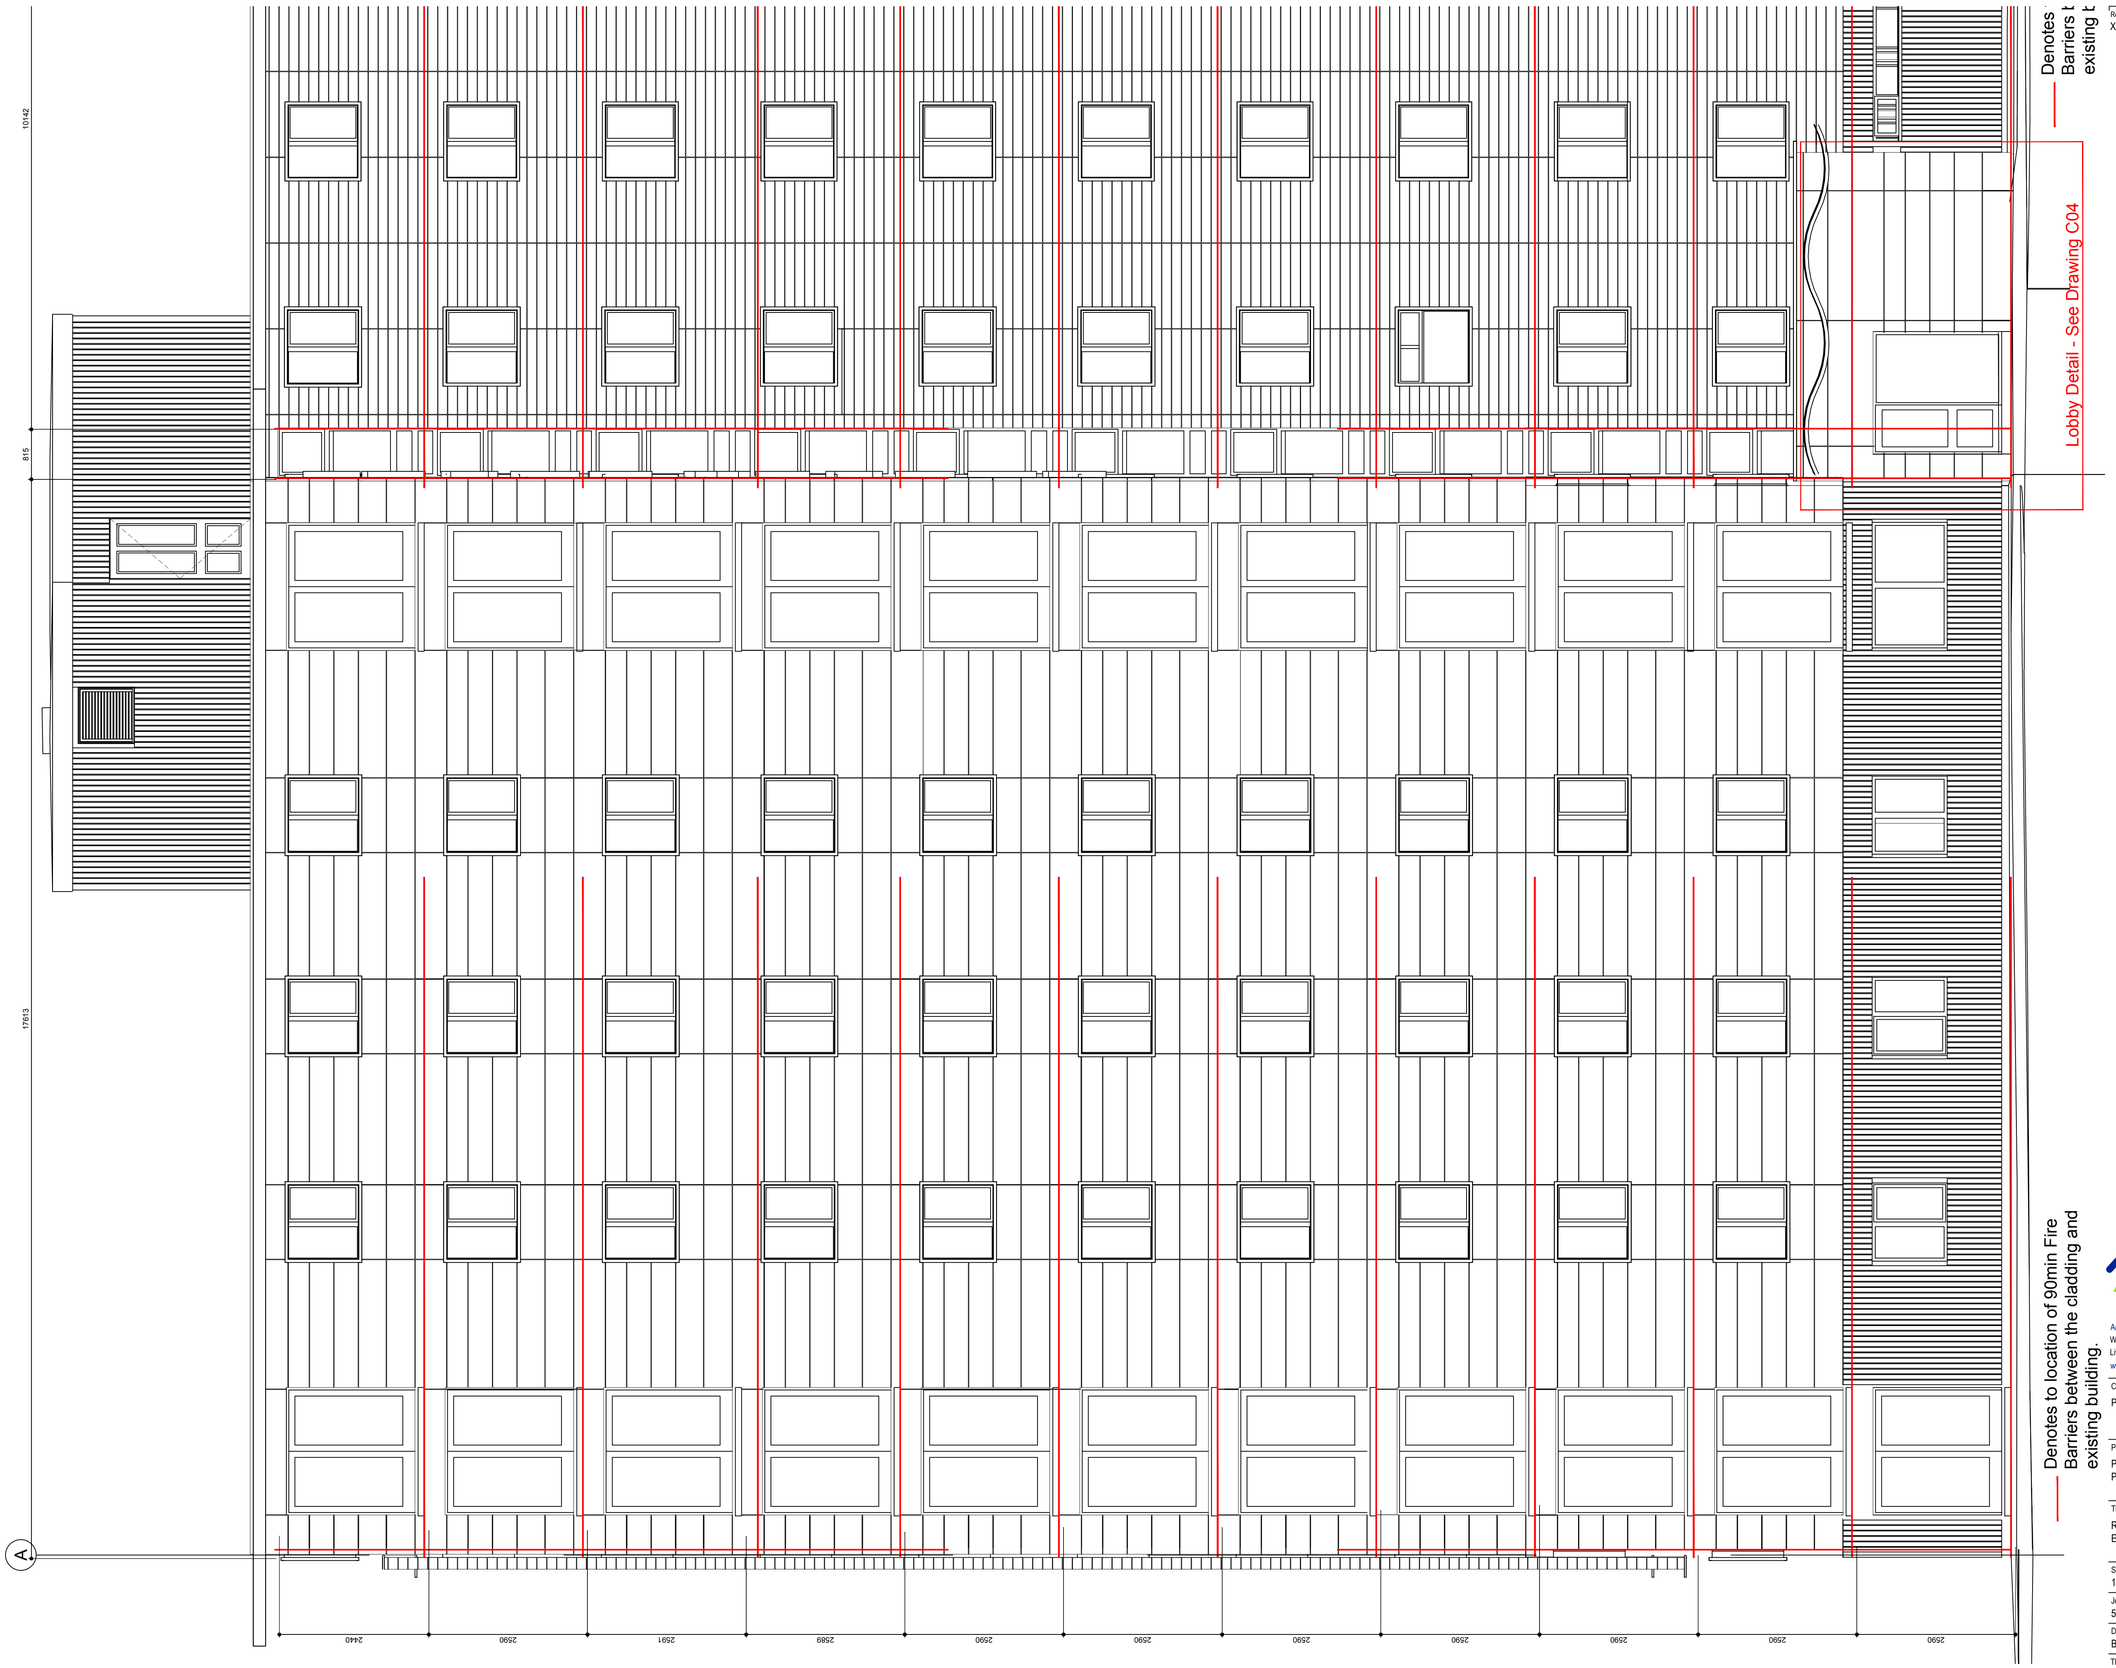

Rev	Date	Description
XX	XX:XX:XX	XXXX

ARCUS CONSULTING

Arcus Consulting LLP
Wakefield 0192 466 9000 Manchester 0161 905 3222 Cambridge 0122 325 7706
Liverpool 0151 708 1080 Newcastle 0191 272 5781 info@arcus.uk.com
www.arcus.uk.com

Client
POOLE HOUSING PARTNERSHIP

Project
PROJECT ADMIRAL
POOLE

Title
RODNEY COURT
ELEVATION 1 FIRE BARRIERS SHEET 1

Scale	Date	Stage
1:50	02:08:18	3
Job No	**Drawing No**	**Rev**
5131	C408	*
Drawn	**Approved**	
BC	XX	

This drawing is the copyright of Arcus. Contractors must check all dimensions on site. Do not scale the drawings.Only figured dimensions are to be worked to.