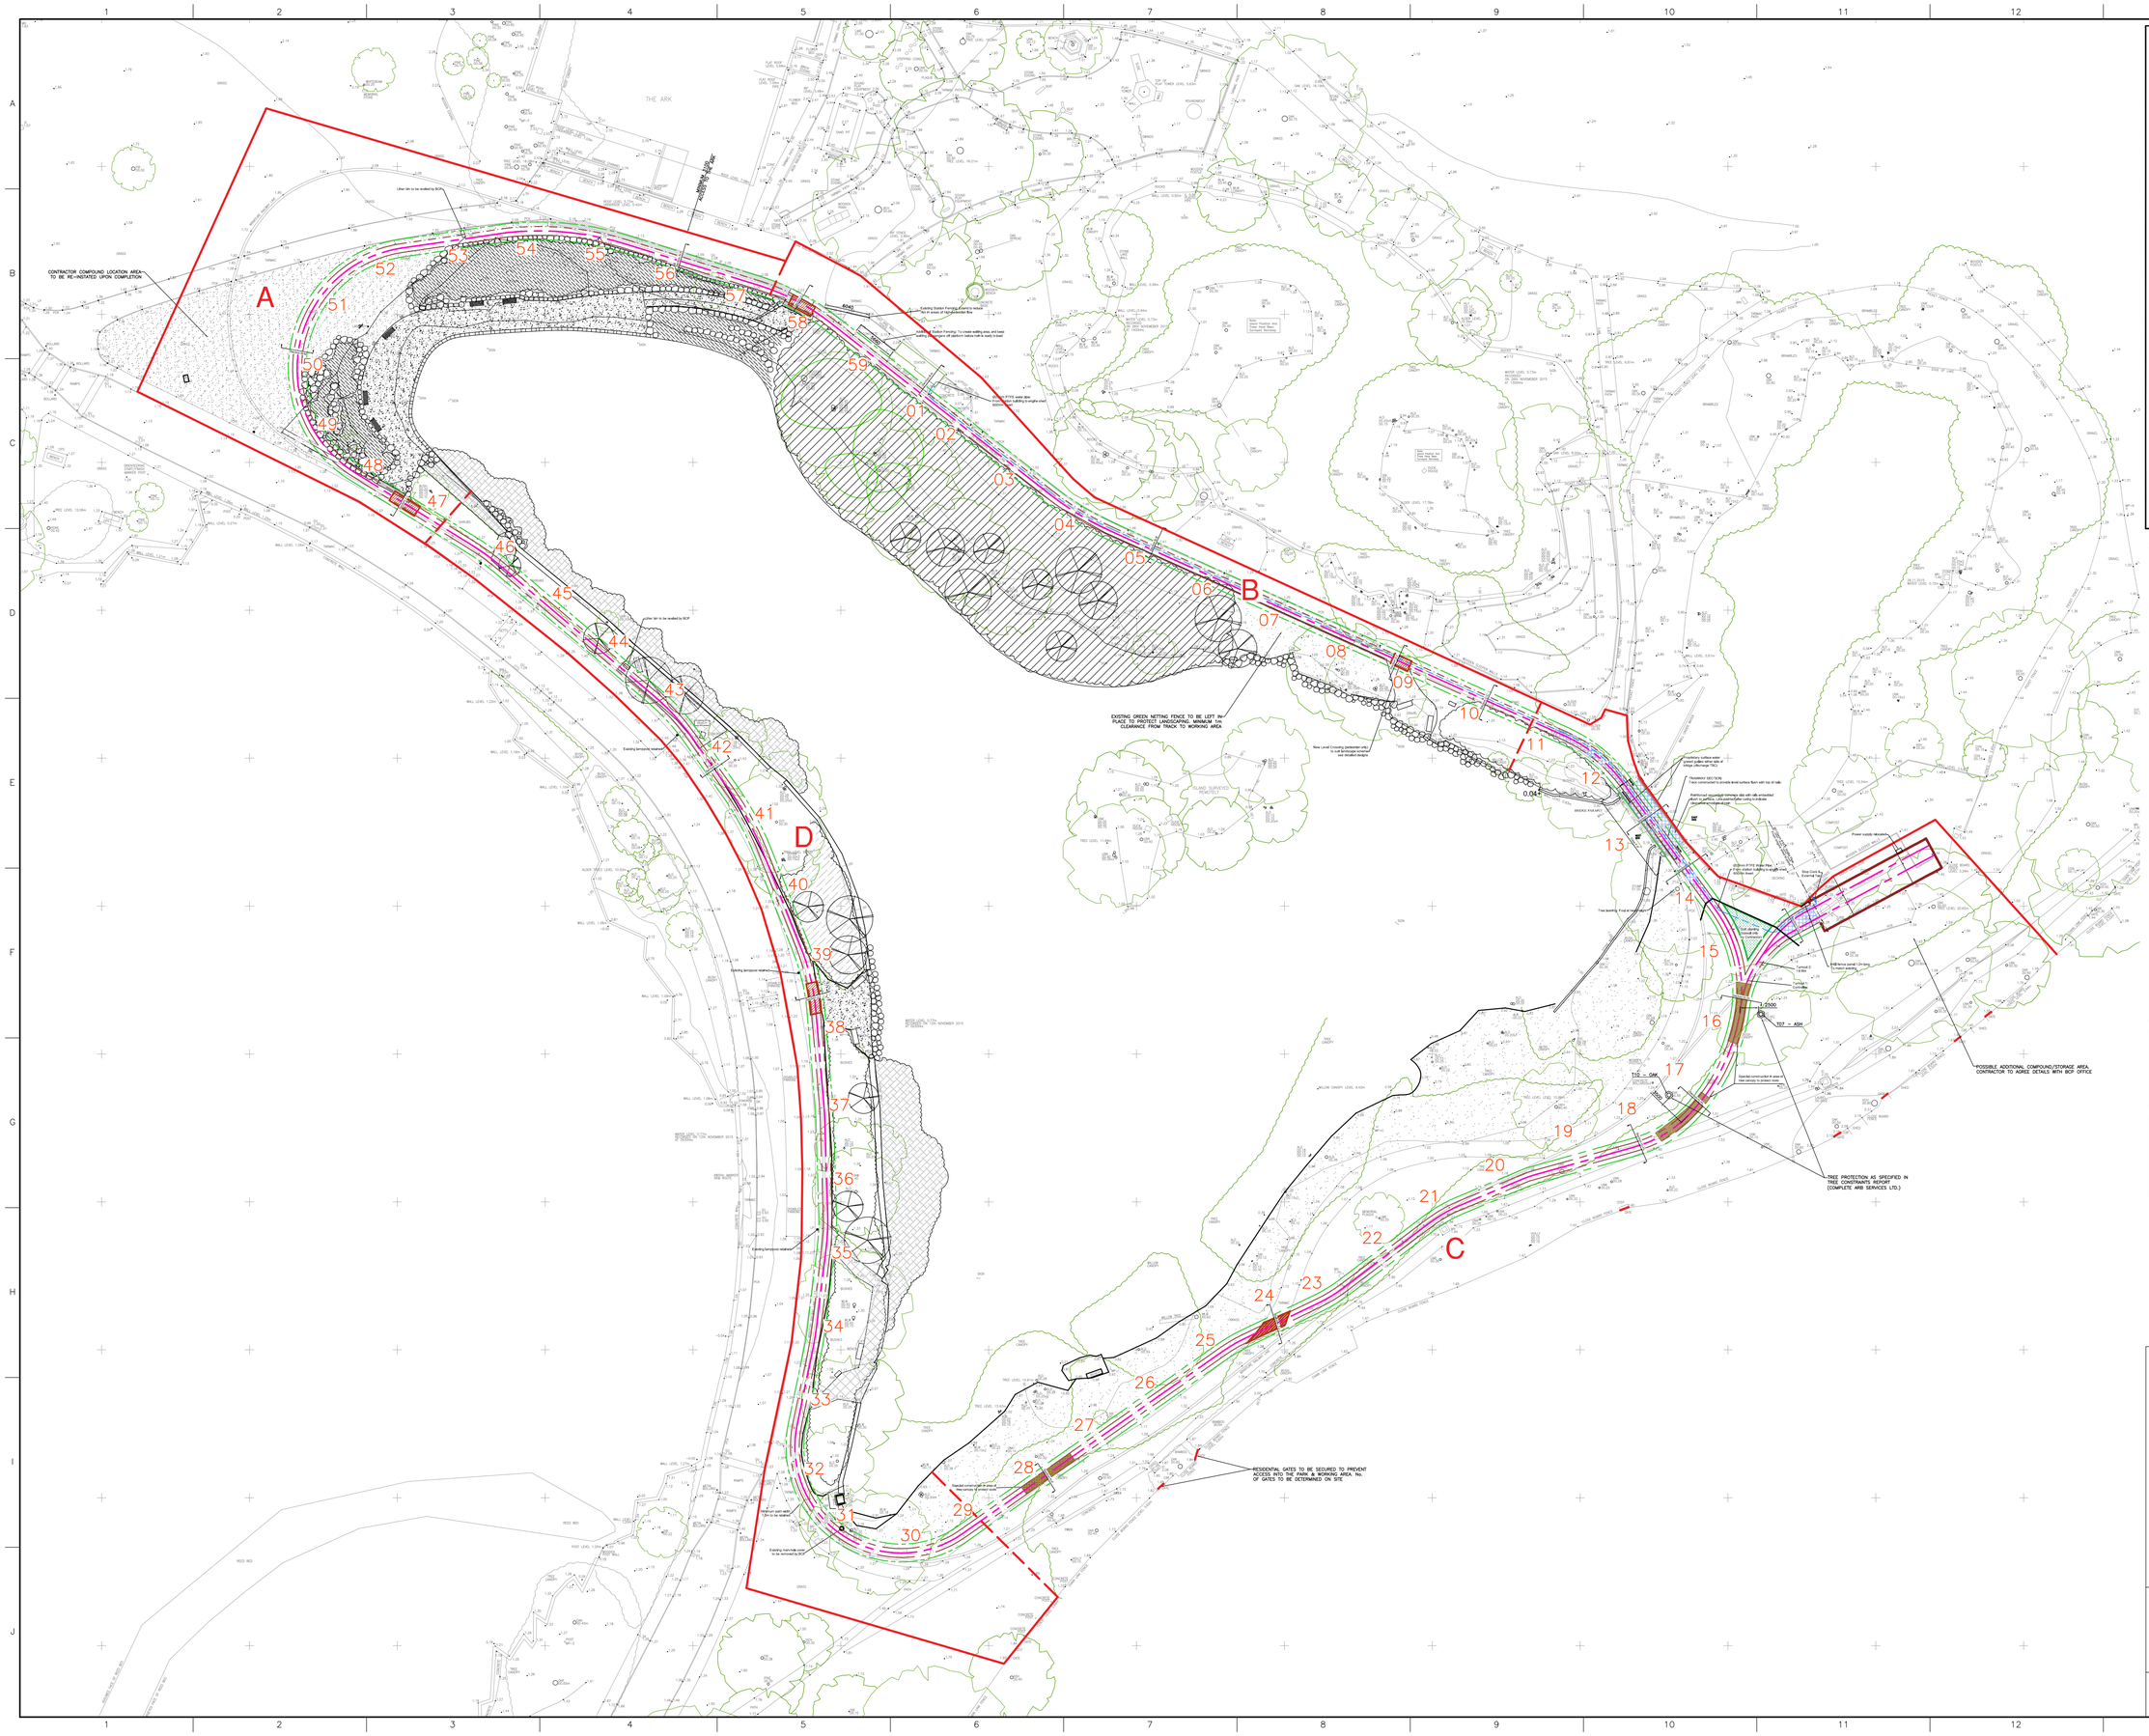

LEGEND

GENERAL

B	BOLLARD
BB	BELISHA BEACON
BH	BOREHOLE
BS	BUS STOP
CONC	CONCRETE
CPS	CONCRETE PAVING SLABS
DK	DROP KERB
FB	FLOWER BED
FP	FLAG POLE
GP	GATE POST
LB	LETTER BOX
NP	ROAD NAME PLATE
PCE	PRE-CAST CONCRETE EDGING
PCK	PRE-CAST CONCRETE KERBS
PM	PARKING METER
RS	ROAD SIGN
SP	SIGN POST
SWCP	SURFACE WATER CATCHPIT
TCB	TELEPHONE CALL BOX
TH	TRIAL HOLE
TL	TRAFFIC LIGHT
VENT	VENT PIPE
WL	WATER LEVEL
WT	WATER TROUGH

SURVEY

AOD	ABOVE ORDNANCE DATUM
OSBM	O.S. BENCHMARK
TBM	TEMPORARY BENCHMARK
STN	SURVEY STATION

SERVICES

AV	AIR VALVE
BT	BRITISH TELECOM COVER
BTB	BRITISH TELECOM JUNC. BOX
CATV	CABLE TELEVISION COVER
ECB	ELECTRICITY CONTROL BOX
ELCP	ELECTRICITY CABLE PIT
EP	ELECTRICITY POLE
ERC	EARTH ROD COVER
FH	FIRE HYDRANT
GU	GULLEY
GV	GAS VALVE
IC	INSPECTION COVER
LH	LAMP HOLE
LP	LAMP POST
MH	MANHOLE
MP	MARKER POST
RE	RODDING EYE
SV	STOP VALVE/COCK
TAP	WATER TAP/STANDPIPE
TP	TELEGRAPH POLE
WM	WATER METER
WMSV	WATER METER/STOP VALVE
WO	WASH OUT

SYMBOLS

GATE
STILE
TELEPHONE CABLE
ELECTRICITY CABLE

TREES

ACR	ACER
ALD	ALDER
BCH	BEECH
BCHY	BIRD CHERRY
CED	CEDAR
CHY	CHERRY
CON	CONIFER
CYP	CYPRESS
EUC	EUCALYPTUS
FMPL	FIELD MAPLE
FRT	FRUIT
HAW	HAWTHORN
HCH	HORSE CHESTNUT
HLY	HOLLY
HOAK	HOLM OAK
LAB	LABURNAM
LAR	LARCH
LIM	LIME
LOC	LOCUST
LRL	LAUREL
MIM	MIMOSA
MPL	MAPLE
PINE	PINE
POP	POPLAR
RWN	ROWAN
SCH	SWEET CHESTNUT
SIB	SILVER BIRCH
SPR	SPRUCE
STR	STRAWBERRY
SYC	SYCAMORE
WLW	WILLOW
UNK/SPU	SPECIES UNKNOWN

Species — eg OAK
Dia x — D0.2
No of trunks — x3

BUILDINGS

C	CILL HEIGHT
CL	CEILING LEVEL
DP	DOWNPIPE
DPC	DAMP PROOF COURSE
EL	EAVES LEVEL
FL	FLOOR LEVEL
FRL	FLAT ROOF LEVEL
H	HEAD HEIGHT
RL	RIDGE LEVEL
RWP	RAINWATER DOWNPIPE
STP	SOIL STACK PIPE

FENCES & BOUNDARY

BWF	BARBED WIRE FENCE
CBF	CLOSE BOARDED FENCE
CIF	CORRUGATED IRON FENCE
CLF	CHAIN LINK FENCE
CPF	CHESTNUT PALING FENCE
CWF	CHICKEN WIRE FENCE
GP	GATE POST
IRF	IRON RAILING FENCE
PMF	POST & MESH FENCE
PRF	POST & RAIL FENCE
PWF	POST & WIRE FENCE
TRF	TRELLIS FENCE
WMF	WIRE MESH FENCE
WPF	WOODEN PANEL FENCE

TRACK KEY

30 ROUTE REFERENCE NUMBER (SEE GRADIENT PROFILE)

- GEO-GRID
- PEDESTRIAN CROSSING
- EXPAND LANDSCAPE PLAN TO SUIT REVISED TRACK ALIGNMENT
- NEW CONCRETE SURFACE WITH RAILS EMBEDDED
- TRACK CENTRE-LINE
- TRACK CENTRE-LINE
- SAFETY CLEARANCE ENVELOPE (1200 OFF CL)
- EDGING STRIP (600 OFF CL)
- ø25mm WATER PIPE
- SURVEY HEIGHT (m)

LANDSCAPE KEY

- Proposed decorative surface: Excavate ground and bring to levels; supply and lay granular fill Type 1 150mm depth laid to falls and compact; lay 6mm dense macadam course; Lay Fibredec, or similar approved resin bonded gravel, to manufacture's recommendations. Aggregate size 6–10mm, colour: golden amber.
- Proposed topdressing of decorative compacted gravel; 6mm–10mm aggregate size.
- Proposed steel edging to paved areas as indicated eg "Borderline" by Excelledge or similar.
- Proposed/existing Purbeck stone boulder edging to rockery; 300–400mm dia. stone blocks on concrete surrounds.
- Proposed formal lake edge – Gabion with Purbeck stone coping. Refer to dwg PPL-FL-RL-300/Detail A1-A3.
- Proposed seat with backrest.
- Proposed shrub, tree and ground cover planting – refer to Plant Schedule.
- Proposed marginal planting – refer to Plant Schedule.
- Proposed natural stone boulders for lake edge revetment. 400–800mm diameter Purbeck stone boulders placed to define lake edge.
- Existing grass areas retained

CONTRACTOR KEY.

- Extent of working area. Exact location to be agreed on site.
- Boundary between working areas.
- A Work site

GENERAL CONTRACTOR NOTES:

1. 1m WORKING AREA TO BE ALLOWED ON LAKESIDE OF TRENCH
2. CONTRACTOR TO PROTECT LANDSCAPED AREAS WITH NETTING/FENCING
3. NO PARKING ON PARK ROADS
4. CONTRACTOR TO ENSURE THAT ACTIVE WORKING AREAS ARE SAFELY FENCED OFF FOR DURATION OF WORKS
5. CAD DRAWING FILES TO BE ISSUED TO CONTRACTOR

ACCESS NOTES:

6. 07.30–17.30 MONDAY TO FRIDAY
7. PARK NOT OPEN TO TRAFFIC UNTIL 10:00
8. CONTRACTOR TO BE PROVIDED WITH KEY
9. SATURDAY MORNING WORK SUBJECT TO APPROVAL

SCALE 1:400

Coordinate System:
Site grid is a Scale Factor 1, site centred around Stn 7, derivative of Ordnance Survey National Grid

BCP Council

BOURNEMOUTH, CHRISTCHURCH & POOLE COUNCIL

Building Capital Team
www.bcpcouncil.gov.uk
01202 261236

Client / Project

BCP COUNCIL
POOLE PARK RAILWAY
CONTRACTOR INFORMATION

Drawing Number: PPR–CONS 107	Sheet: 1 OF 1	Rev.	B
	Drawn: RD	Size:	A1
	Approved: CP	Date:	05/09/19