RB, P, EB: 140 x 225 GLULAM BEAM

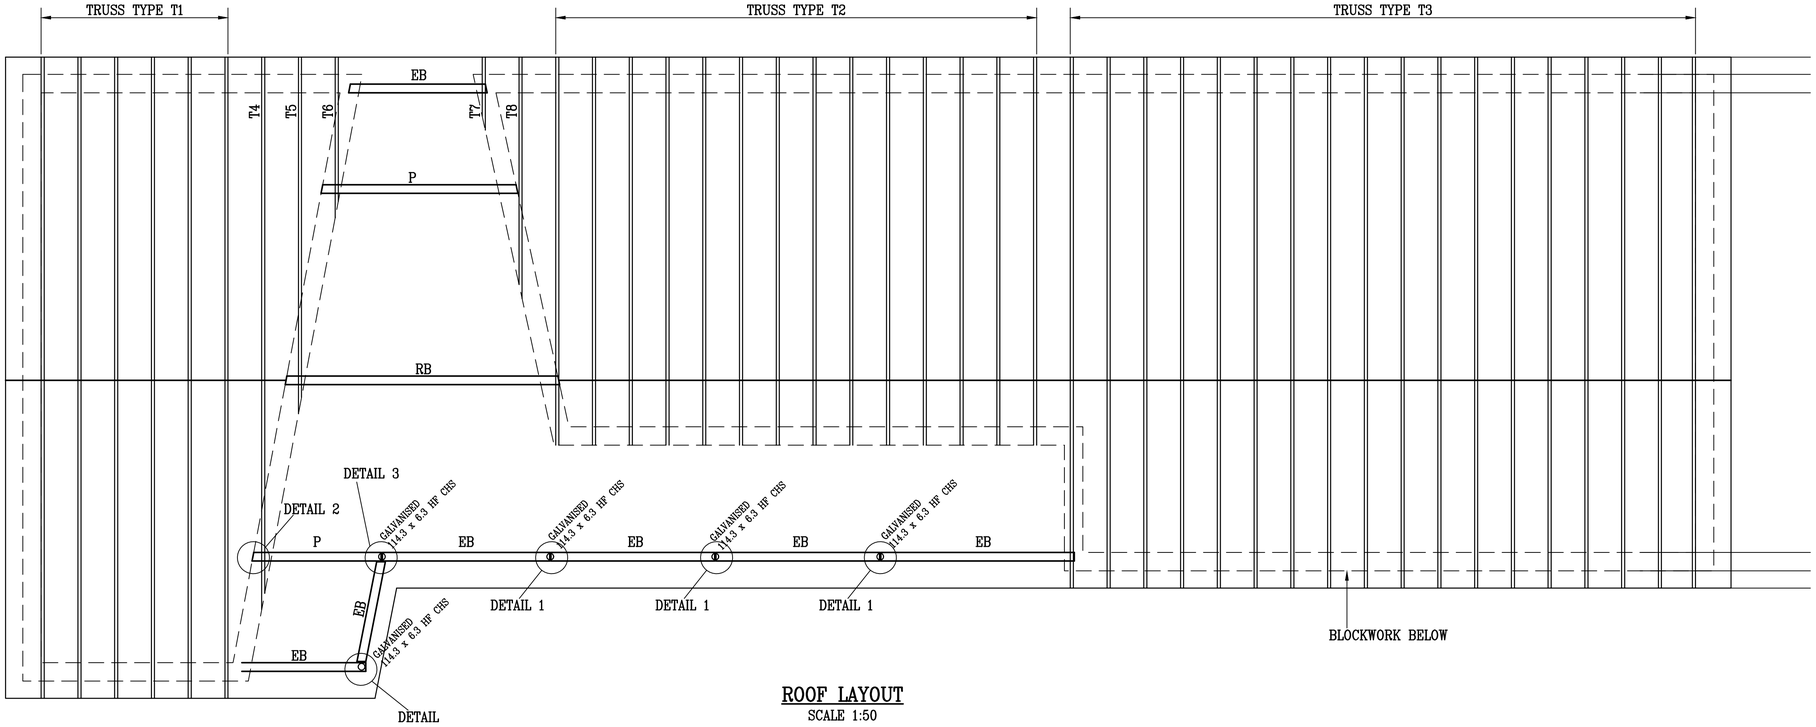

ROOF LAYOUT
SCALE 1:50

TRUSS TYPES T3,T4,T5,T6,T7 & T8 ARE TRUNCATED TRUSSES TO SUIT

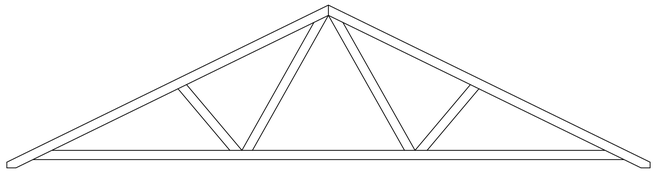

TRUSS TYPE T1
SCALE 1:50

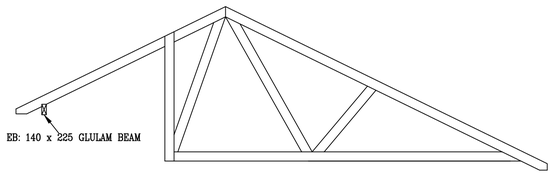

TRUSS TYPE T2
SCALE 1:50

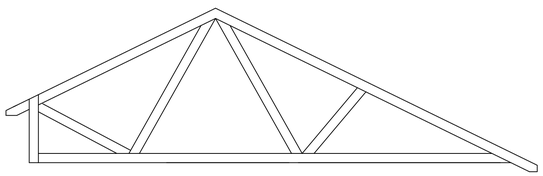

TRUSS TYPE T3
SCALE 1:50

NOTE:
FOR DETAILS REFER TO DRAWING No. 3926/06.

NOTE: ROOF STRUCTURE OVER THE VAULTED CORRIDOR TO BE COORDINATED WITH THE ROOF TRUSS MANUFACTURERS DESIGN AND DETAIL.

FOR ALL SETTING OUT DIMENSIONS AND ALL SERVICE LOCATIONS THROUGH FLOOR REFER TO ARCHITECTS DRAWINGS.

THIS DRAWING IS COPYRIGHT
CONTRACTORS MUST CHECK ALL DIMENSIONS ON SITE
ONLY FIGURED DIMENSIONS ARE TO BE WORKED FROM.
DISCREPANCIES MUST BE REPORTED IMMEDIATELY TO THE ENGINEER BEFORE PROCEEDING

0m 1m 2m
1:50

Notes:

1. THIS DRAWING TO BE READ IN CONJUNCTION WITH ALL RELEVANT ARCHITECTS AND ENGINEERS DRAWINGS.

2. ALL DIMENSIONS AND LEVELS TO BE CHECKED BY CONTRACTOR PRIOR TO COMMENCEMENT OF WORKS.

Rev.	Date	Details	Initials

Revisions

This drawing is copyright
Contractors must check all dimensions on site. Only figured dimensions are to be worked from. Discrepancies must be reported immediately before proceeding

TDA
TOR HILL HOUSE
TORQUAY, TQ2 5QW TEL: 01803 207948
enquiries@tda.uk.net www.tda.uk.net

TENDER

Client: TORBAY COUNCIL

Date of issue: 23 FEB 2024

Project: PAIGNTON ACADEMY
NEW SEND BUILDING

Scale: 1:50

Size: A1

Drawing: ROOF LAYOUT

Drawn: AJW

Drawing No.: 3926.ENG.05

rev.: T1

This drawing is the copyright of TDA and must not be used or reproduced without permission.
Registered in England & Wales Registration No. 7604855.
Registered Office: Tor Hill House, Union Street, Torquay TQ2 5QW.