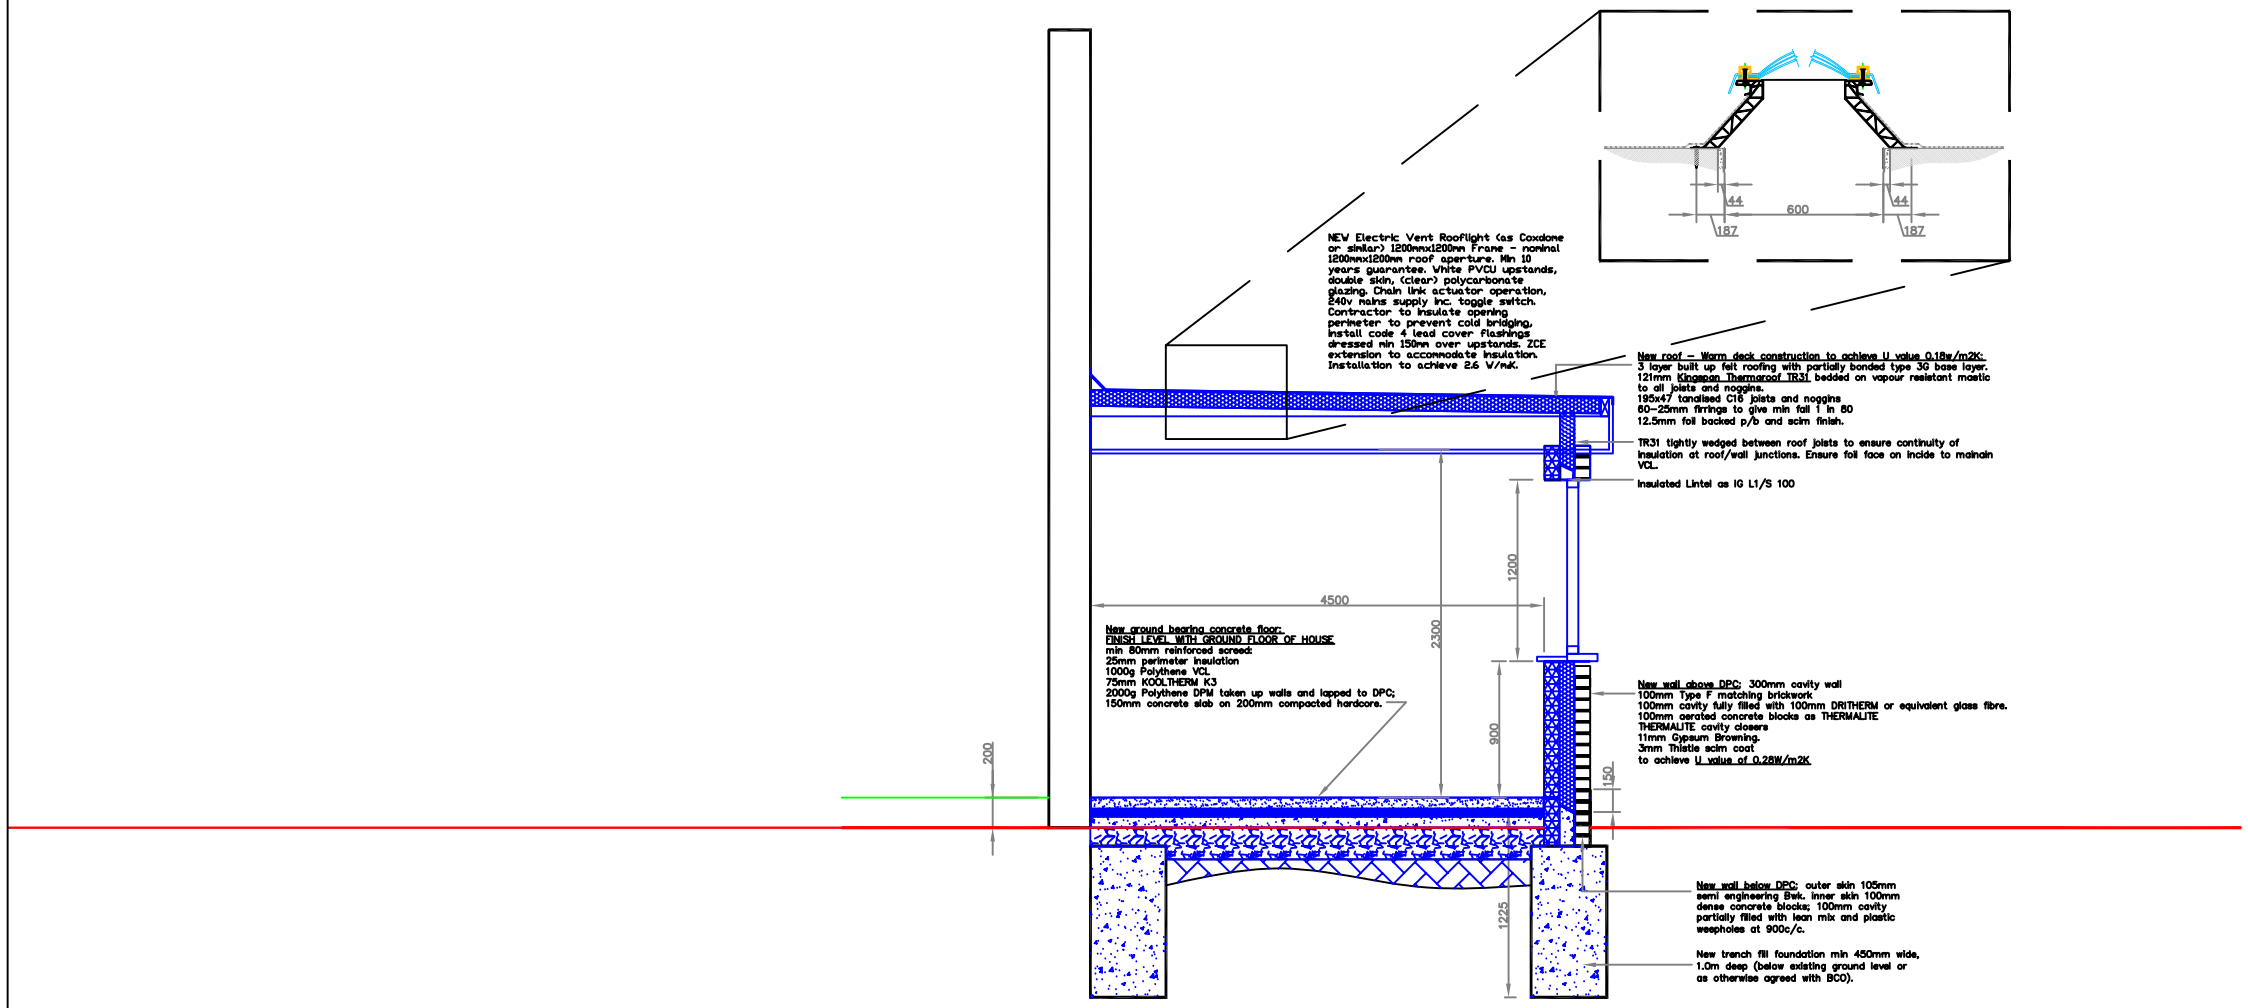

Do not scale from drawing – written dimensions only to be used.

Drawing to be read in conjunction with the specification.

Please be advised that this drawing remains the intellectual property of Stroud District Council.

client	Miss Daisy-Mai Painter		
project	28 Draycott Crescent, Cam GL11 5LN		
drawing	Structure		
dwg no DC/04	rev	author MGE	checked
scale 1/50@A3	date JAN 24	file ref	