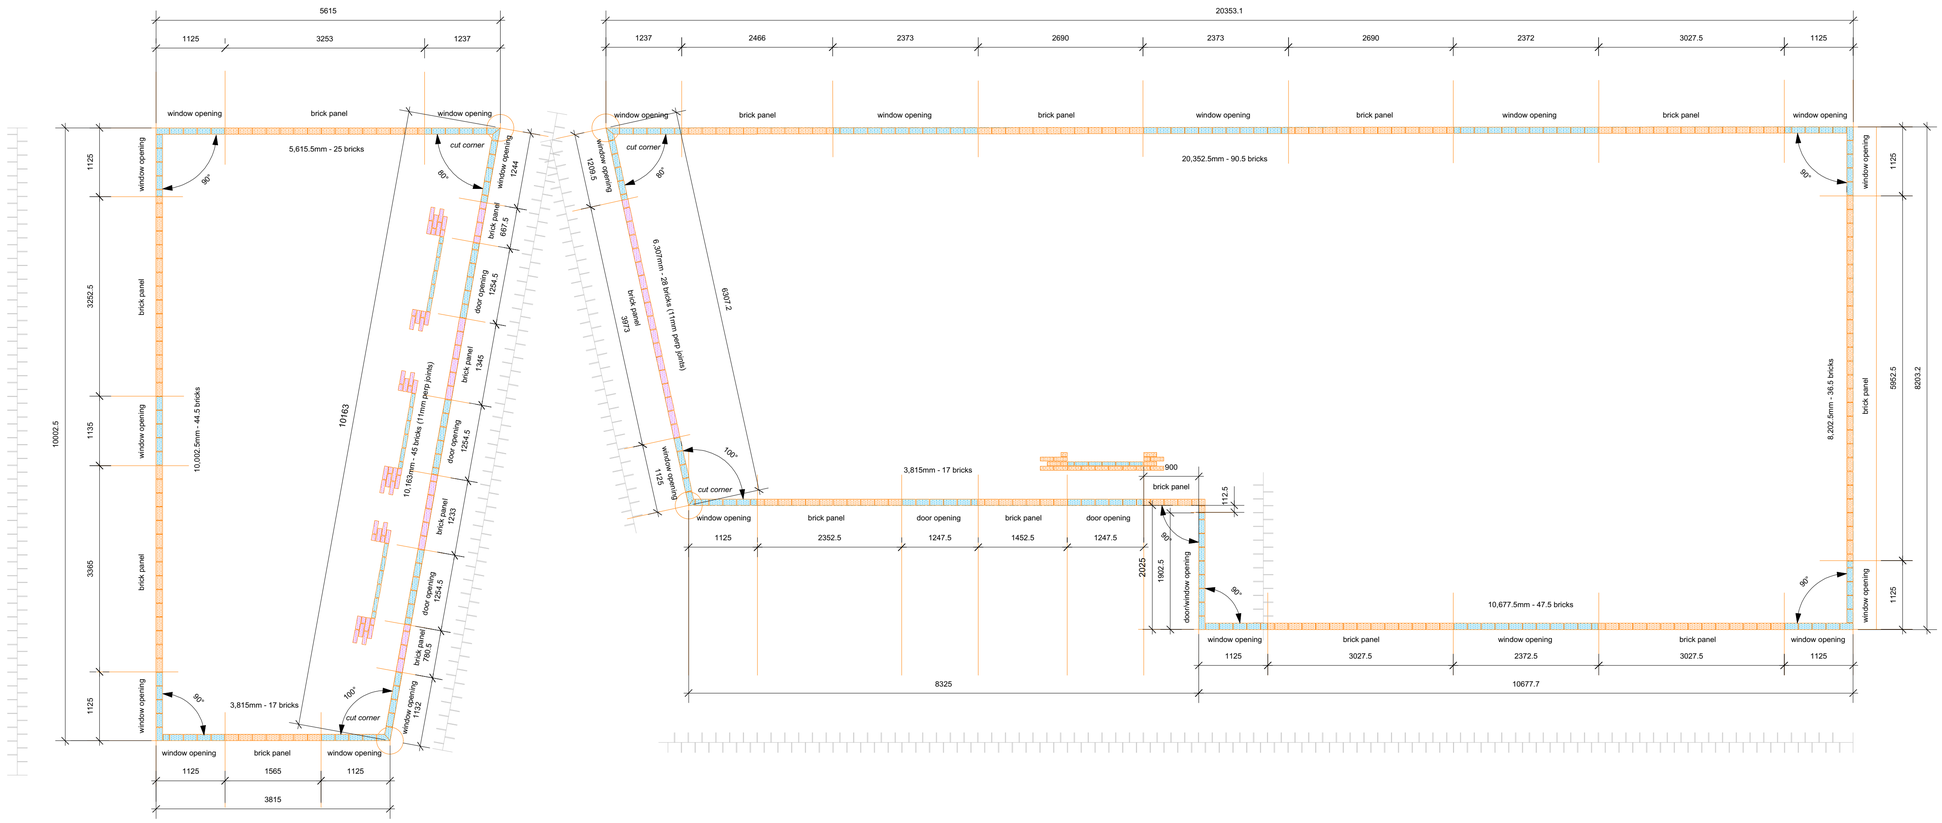

PLINTH/FACING BRICKWORK SETTING OUT PLAN

scale 1:100

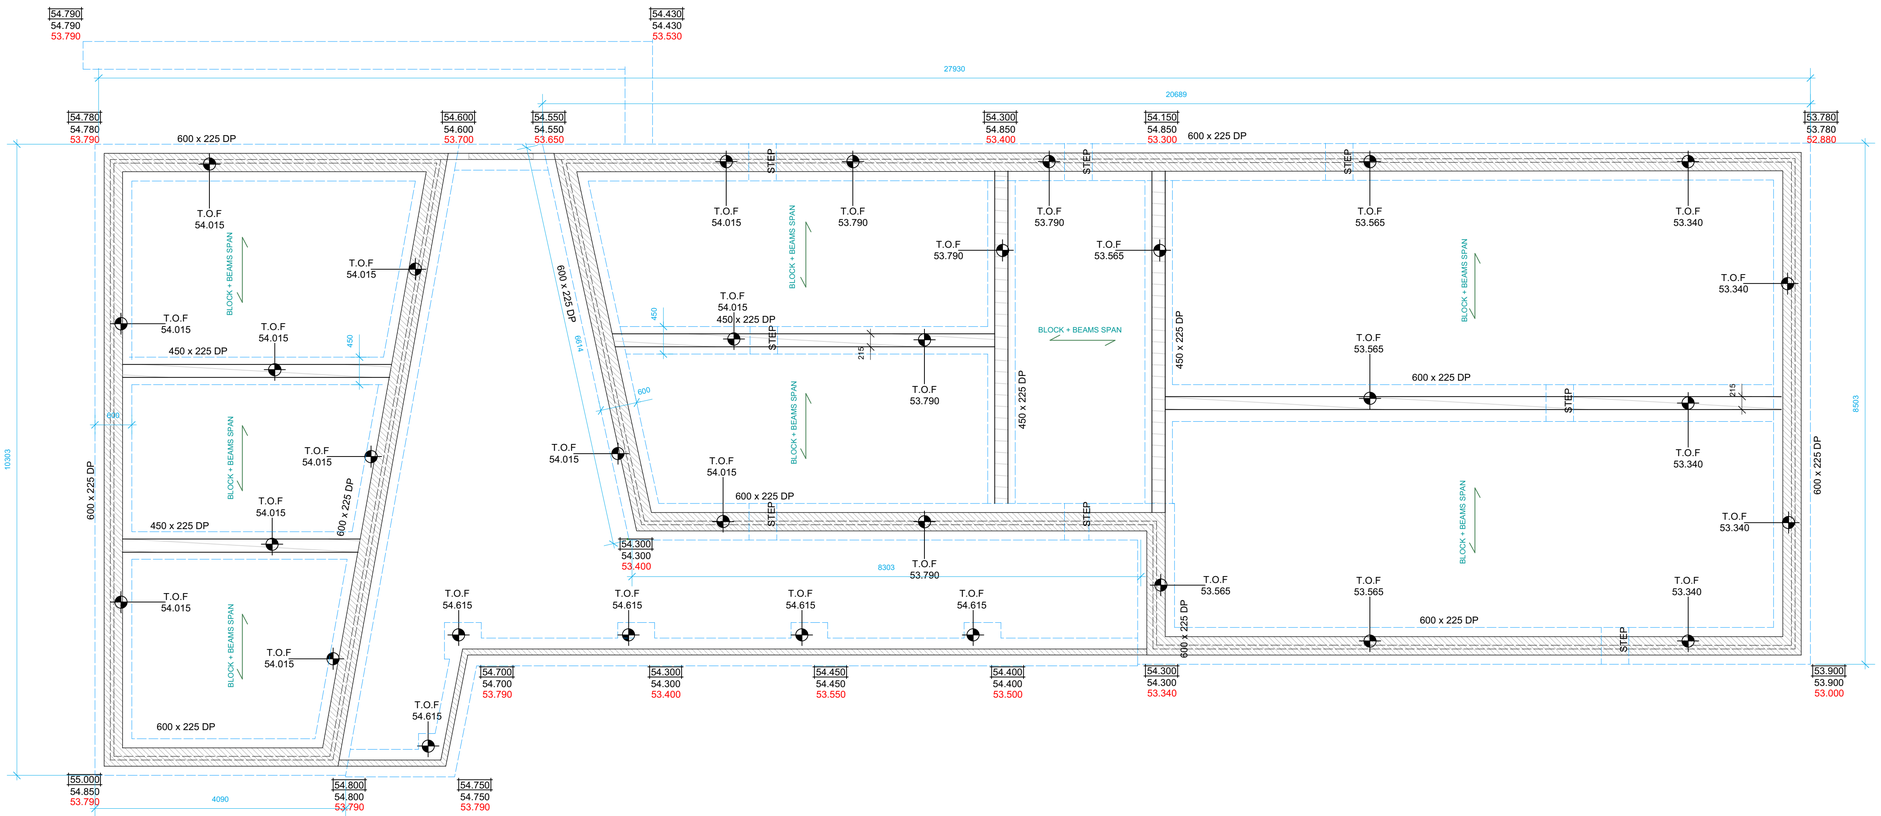

PLINTH BRICK/BLOCKWORKWORK SETTING OUT PLAN

scale 1:100

MATERIALS LEGEND

WALLS:
Ibstock Emral [blue] facing brick. Mortar colour: white

REFER TO S.ENG DRAWINGS FOR FOUNDATION + PLINTH WALL DETAILS

revision no.	date	details	initials
–	–	–	–

tda group

project
PAIGNTON ACADEMY
NEW STEPs ENHANCED PROVISION -
BLOCKS G/F

drawing title
PROPOSED BRICK + BLOCKWORK SETTING OUT PLAN

project stage
BUILDING REG.

drawing number	revision	sheet
3994.BR.AL.03	--	A1

scale	date	drawn	checked
1:50	Jan 2024	JLC	

MTA chartered architects

MTA Chartered Architects Ltd.
52 Fore Street Brixham Devon TQ5 8DZ
tel: 01803 851010
01803 854807
e-mail: enquiries@mtaarchitects.co.uk
web: www.mtaarchitects.co.uk

This drawing is the Copyright of MTA Chartered Architects Ltd