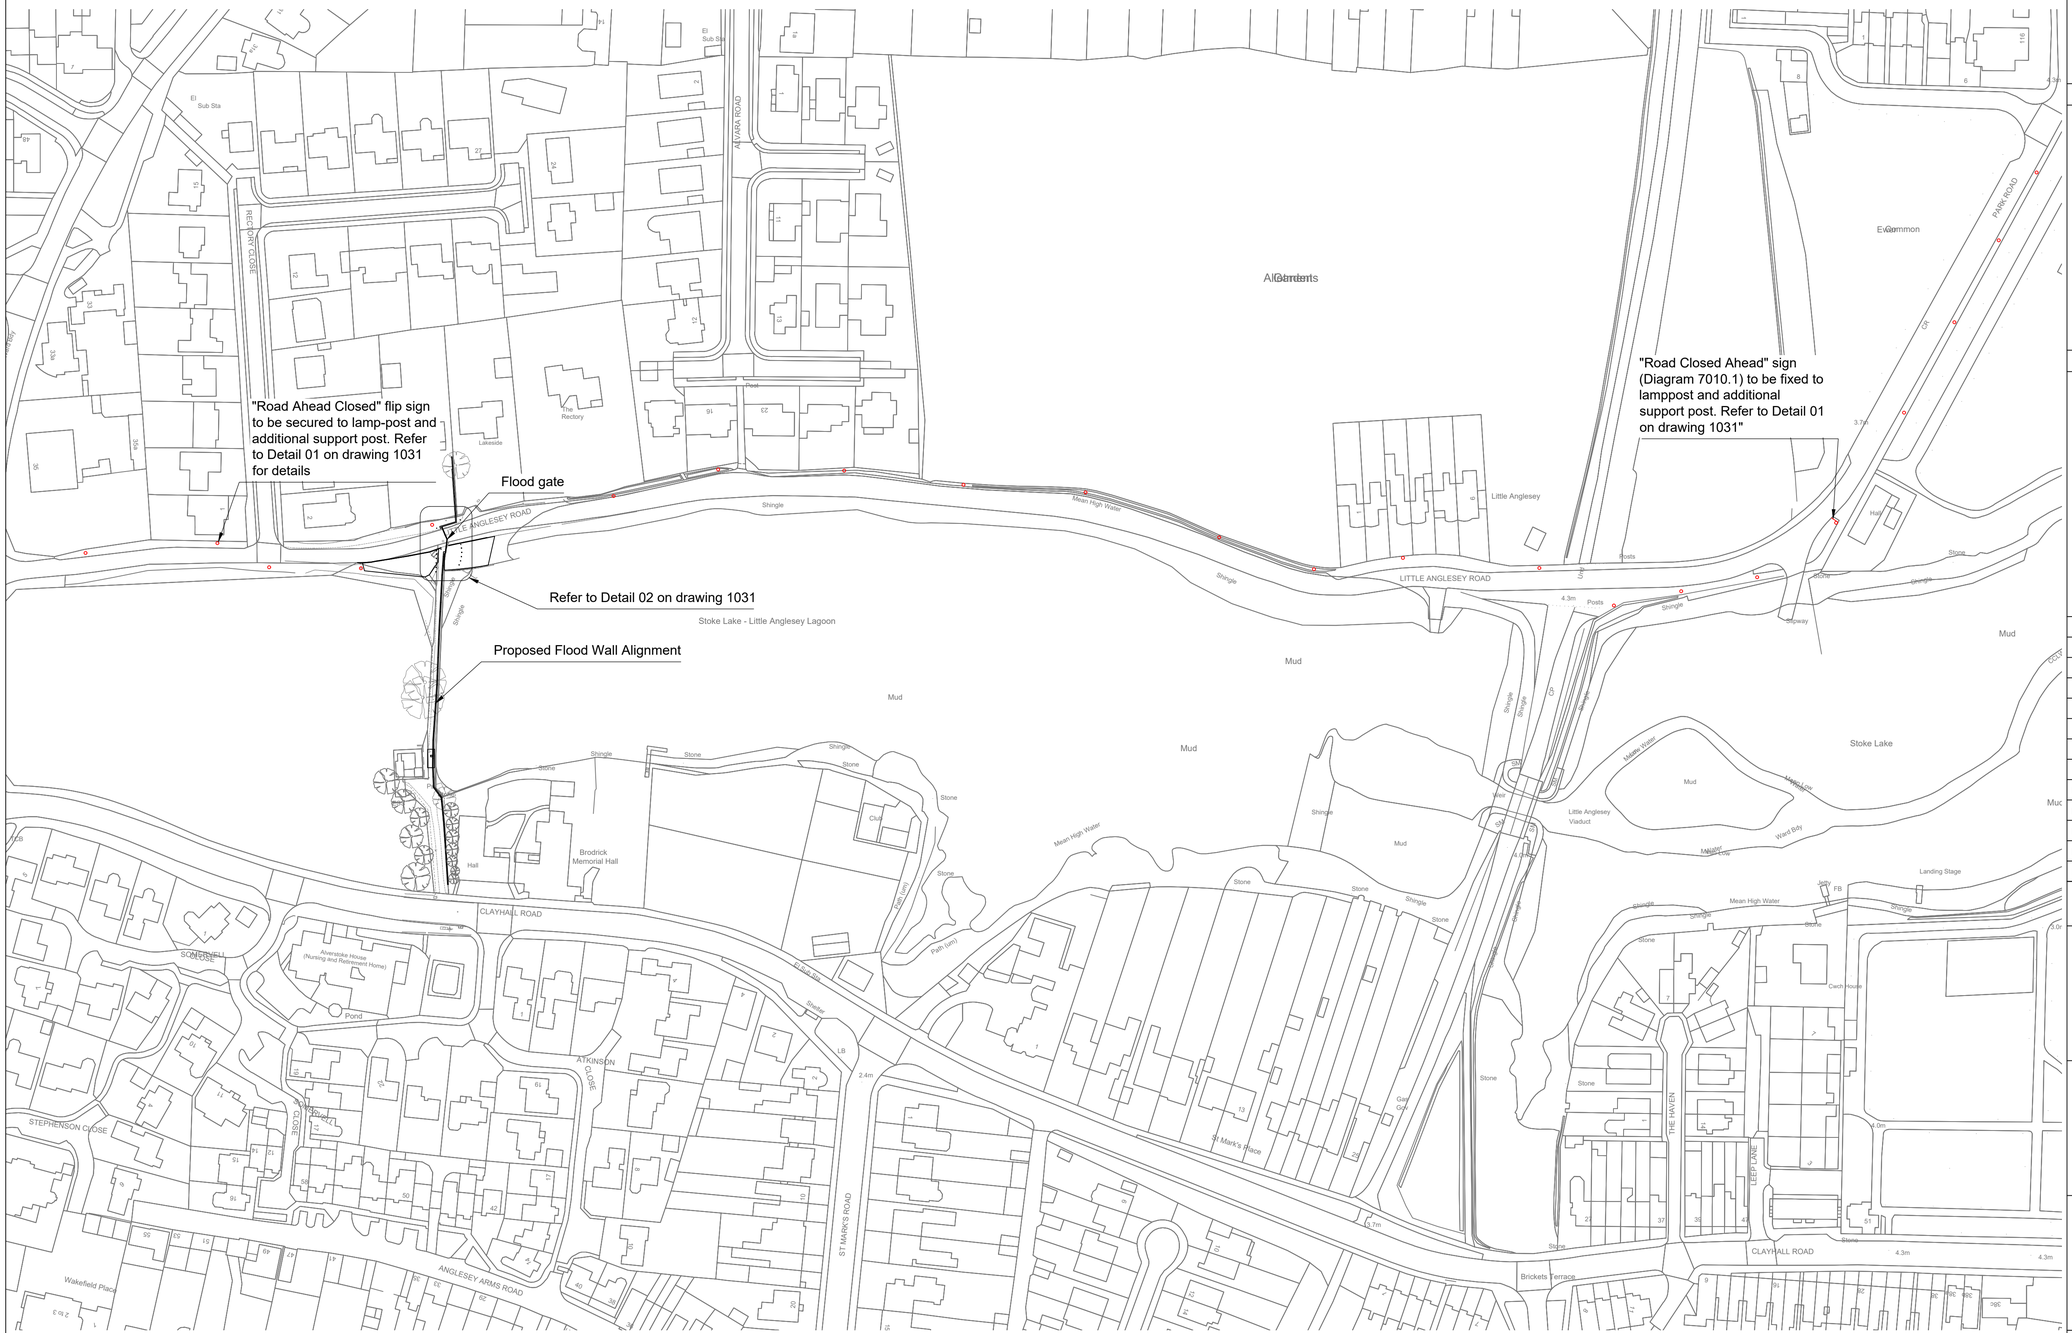

Roadworks Plan
1:1000

© Mott MacDonald Limited

This document is issued for the party which commissioned it and for specific purposes connected with the captioned project only. It should not be relied upon by any other party or used for any other purpose.
We accept no responsibility for the consequences of this document being relied upon by any other party, or being used for any other purpose, or containing any error or omission which is due to an error or omission in data supplied to us by other parties.

Crown Copyright and Database Right Ordnance Survey 2019 LC100019217

C:\users\loy70749\appdata\local\projectwise\workdir\mott-gb-pw-03\d0173963\405363-MMD-AS-XX-DR-C-1030.dwg Jun 1, 2020 - 9:30PM LOY70749

Notes

1. All dimensions are in millimetres unless noted otherwise.
2. All levels are in metres relative to Ordnance Datum (OD).
3. All diagram numbers refer to the Traffic Signs Regulations and General Directions 2016.
4. Refer to individual Sign Schedules, and Appendix 12/1 for sign details.
5. Contractor to design fixings between signs and supports.
6. Approximate locations of existing lampposts alongside the road shown.

Key to symbols

○ - Lampposts

Reference drawings

405363-MMD-AS-XX-DR-C-1001	Site Location Plan
405363-MMD-AS-XX-DR-C-1031	Road Signs

1:1000 0 50m 100m

Rev	Date	Drawn	Description	Ch'k'd	App'd
P01	21/10/19	LE	First Issue - Draft Detailed Design Drawings	FL	ZH
P02	06/12/19	LE	Second Issue - Detailed Design Drawings	FL	ZH
P03	31/01/20	LE	Third Issue - Final Detailed Design Drawings	FL	ZH
P04	01/06/20	PJ	Fourth Issue - Planning Drawings	FL	ZH

Status Stamp

MOTT MACDONALD

Mott MacDonald House
8-10 Sydenham Road
Croydon
CR0 2EE
United Kingdom
T +44 (0)20 8774 2000
F +44 (0)20 8681 5706
W www.mottmac.com

Client

Gosport Borough Council
7 High Street
Gosport
PO12 1EB

Title

Gosport FCERM
Alverstoke
Roadworks Plan

Sheet 1 of 1

Designed	P. JURSIK	PJ	Eng check	F.J.LOY	FL
Drawn	P.JURSIK	PJ	Coordination	N.J.CLARKE	NC
Dwg check	P.A.KACPEREK	PK	Approved	Z.HUTCHISON	ZH

MMD Project Number	Scale at A1	Security
405363	1:1000	STD

Suitability Description	Suit. Code
Suitable for Tender	D2

Drawing Number	Revision
405363-MMD-AS-XX-DR-C-1030	P04