
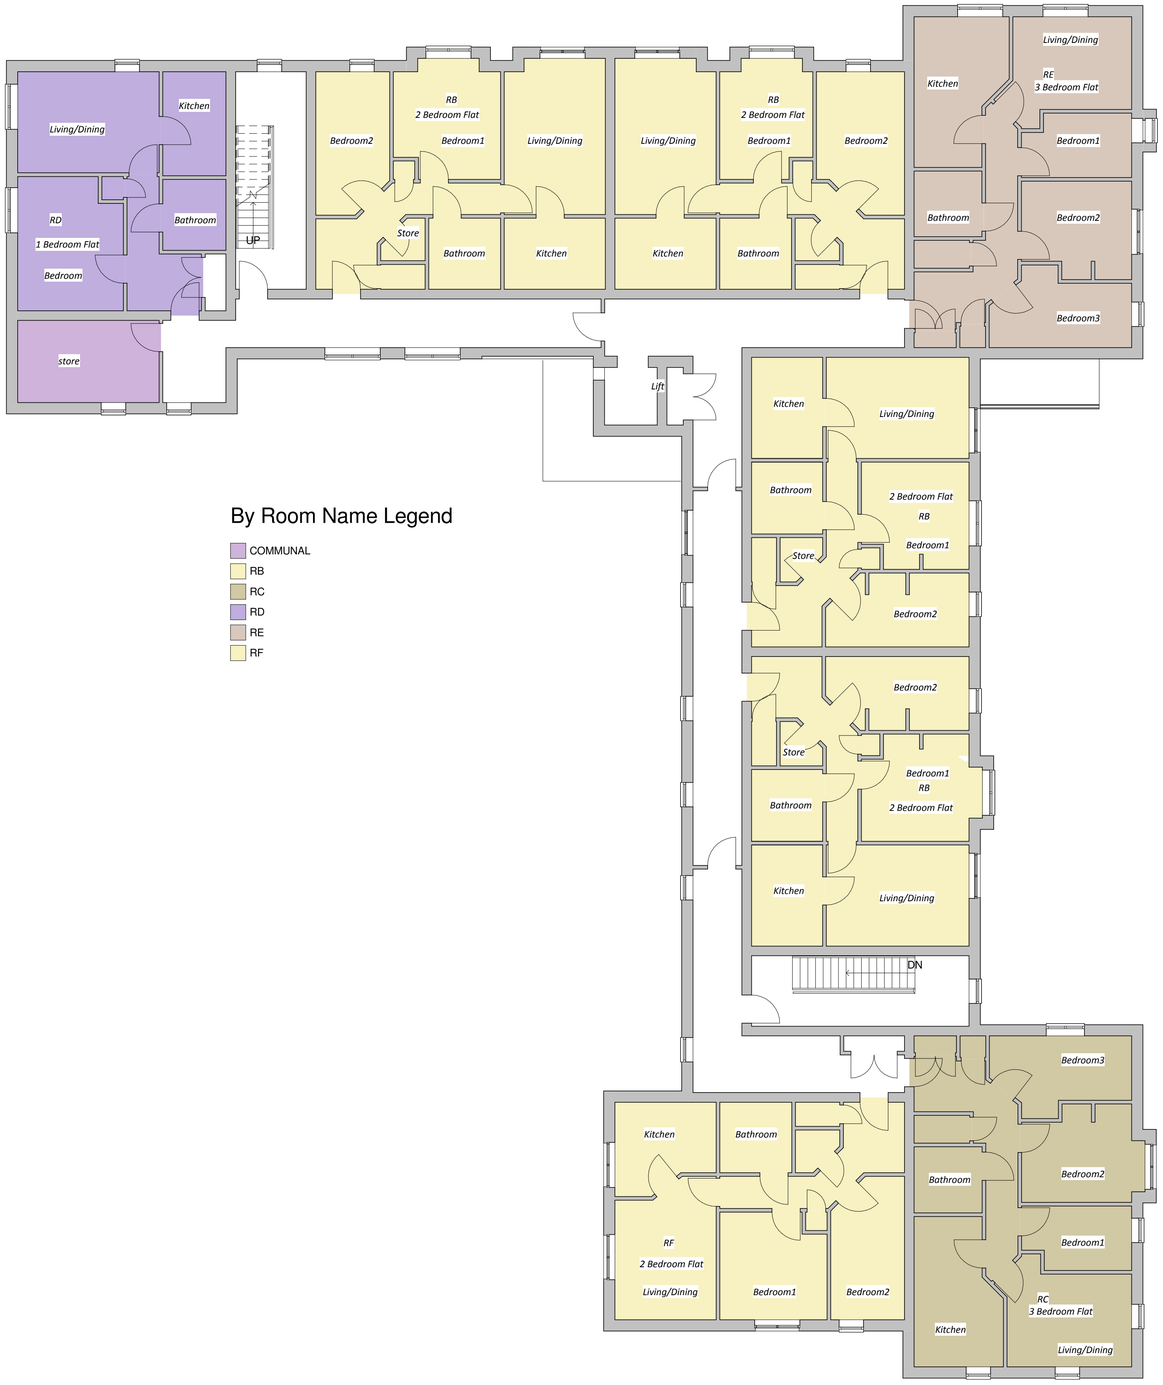



**SECOND FLOOR PLAN**
1 : 100

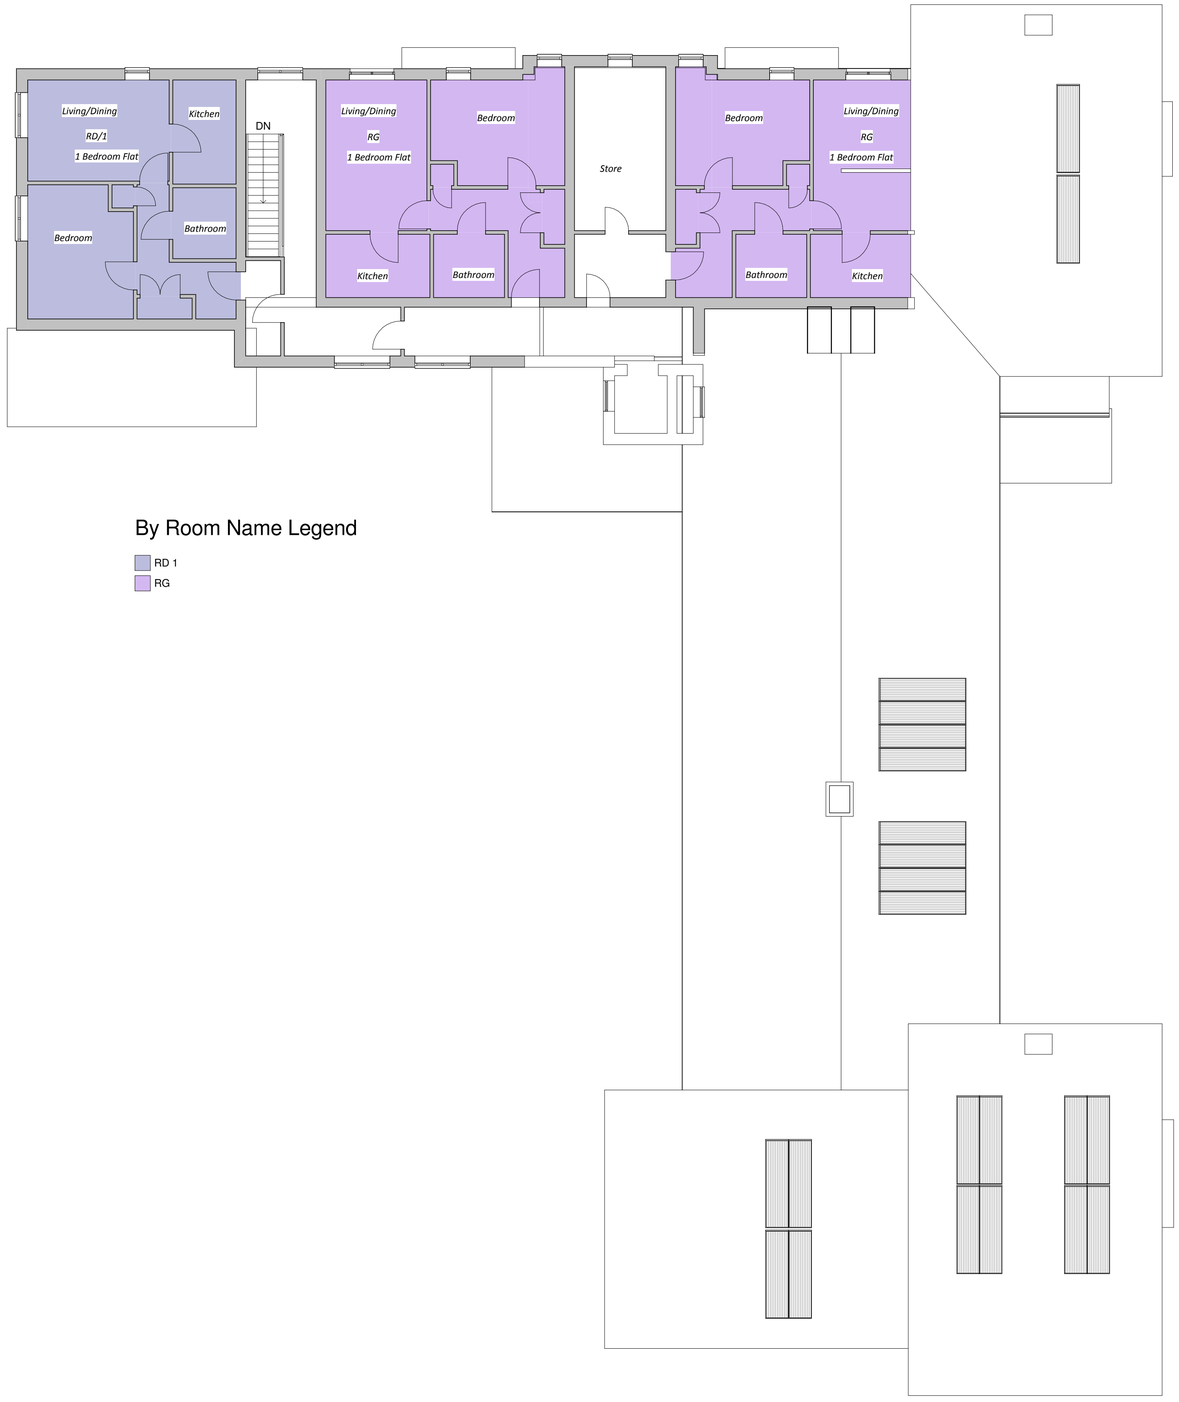


**THIRD FLOOR PLAN**
1 : 100

**WESTLEA - POLICE STATION SITE** WOMEN'S REFUGE ELEVATIONS


Westlea Housing
PART OF GreenSquare
fhm frank haslam milan
apl smarter sustainability
T: 01908 310 087
www.aveburyprojects.com
architecture · project management · land