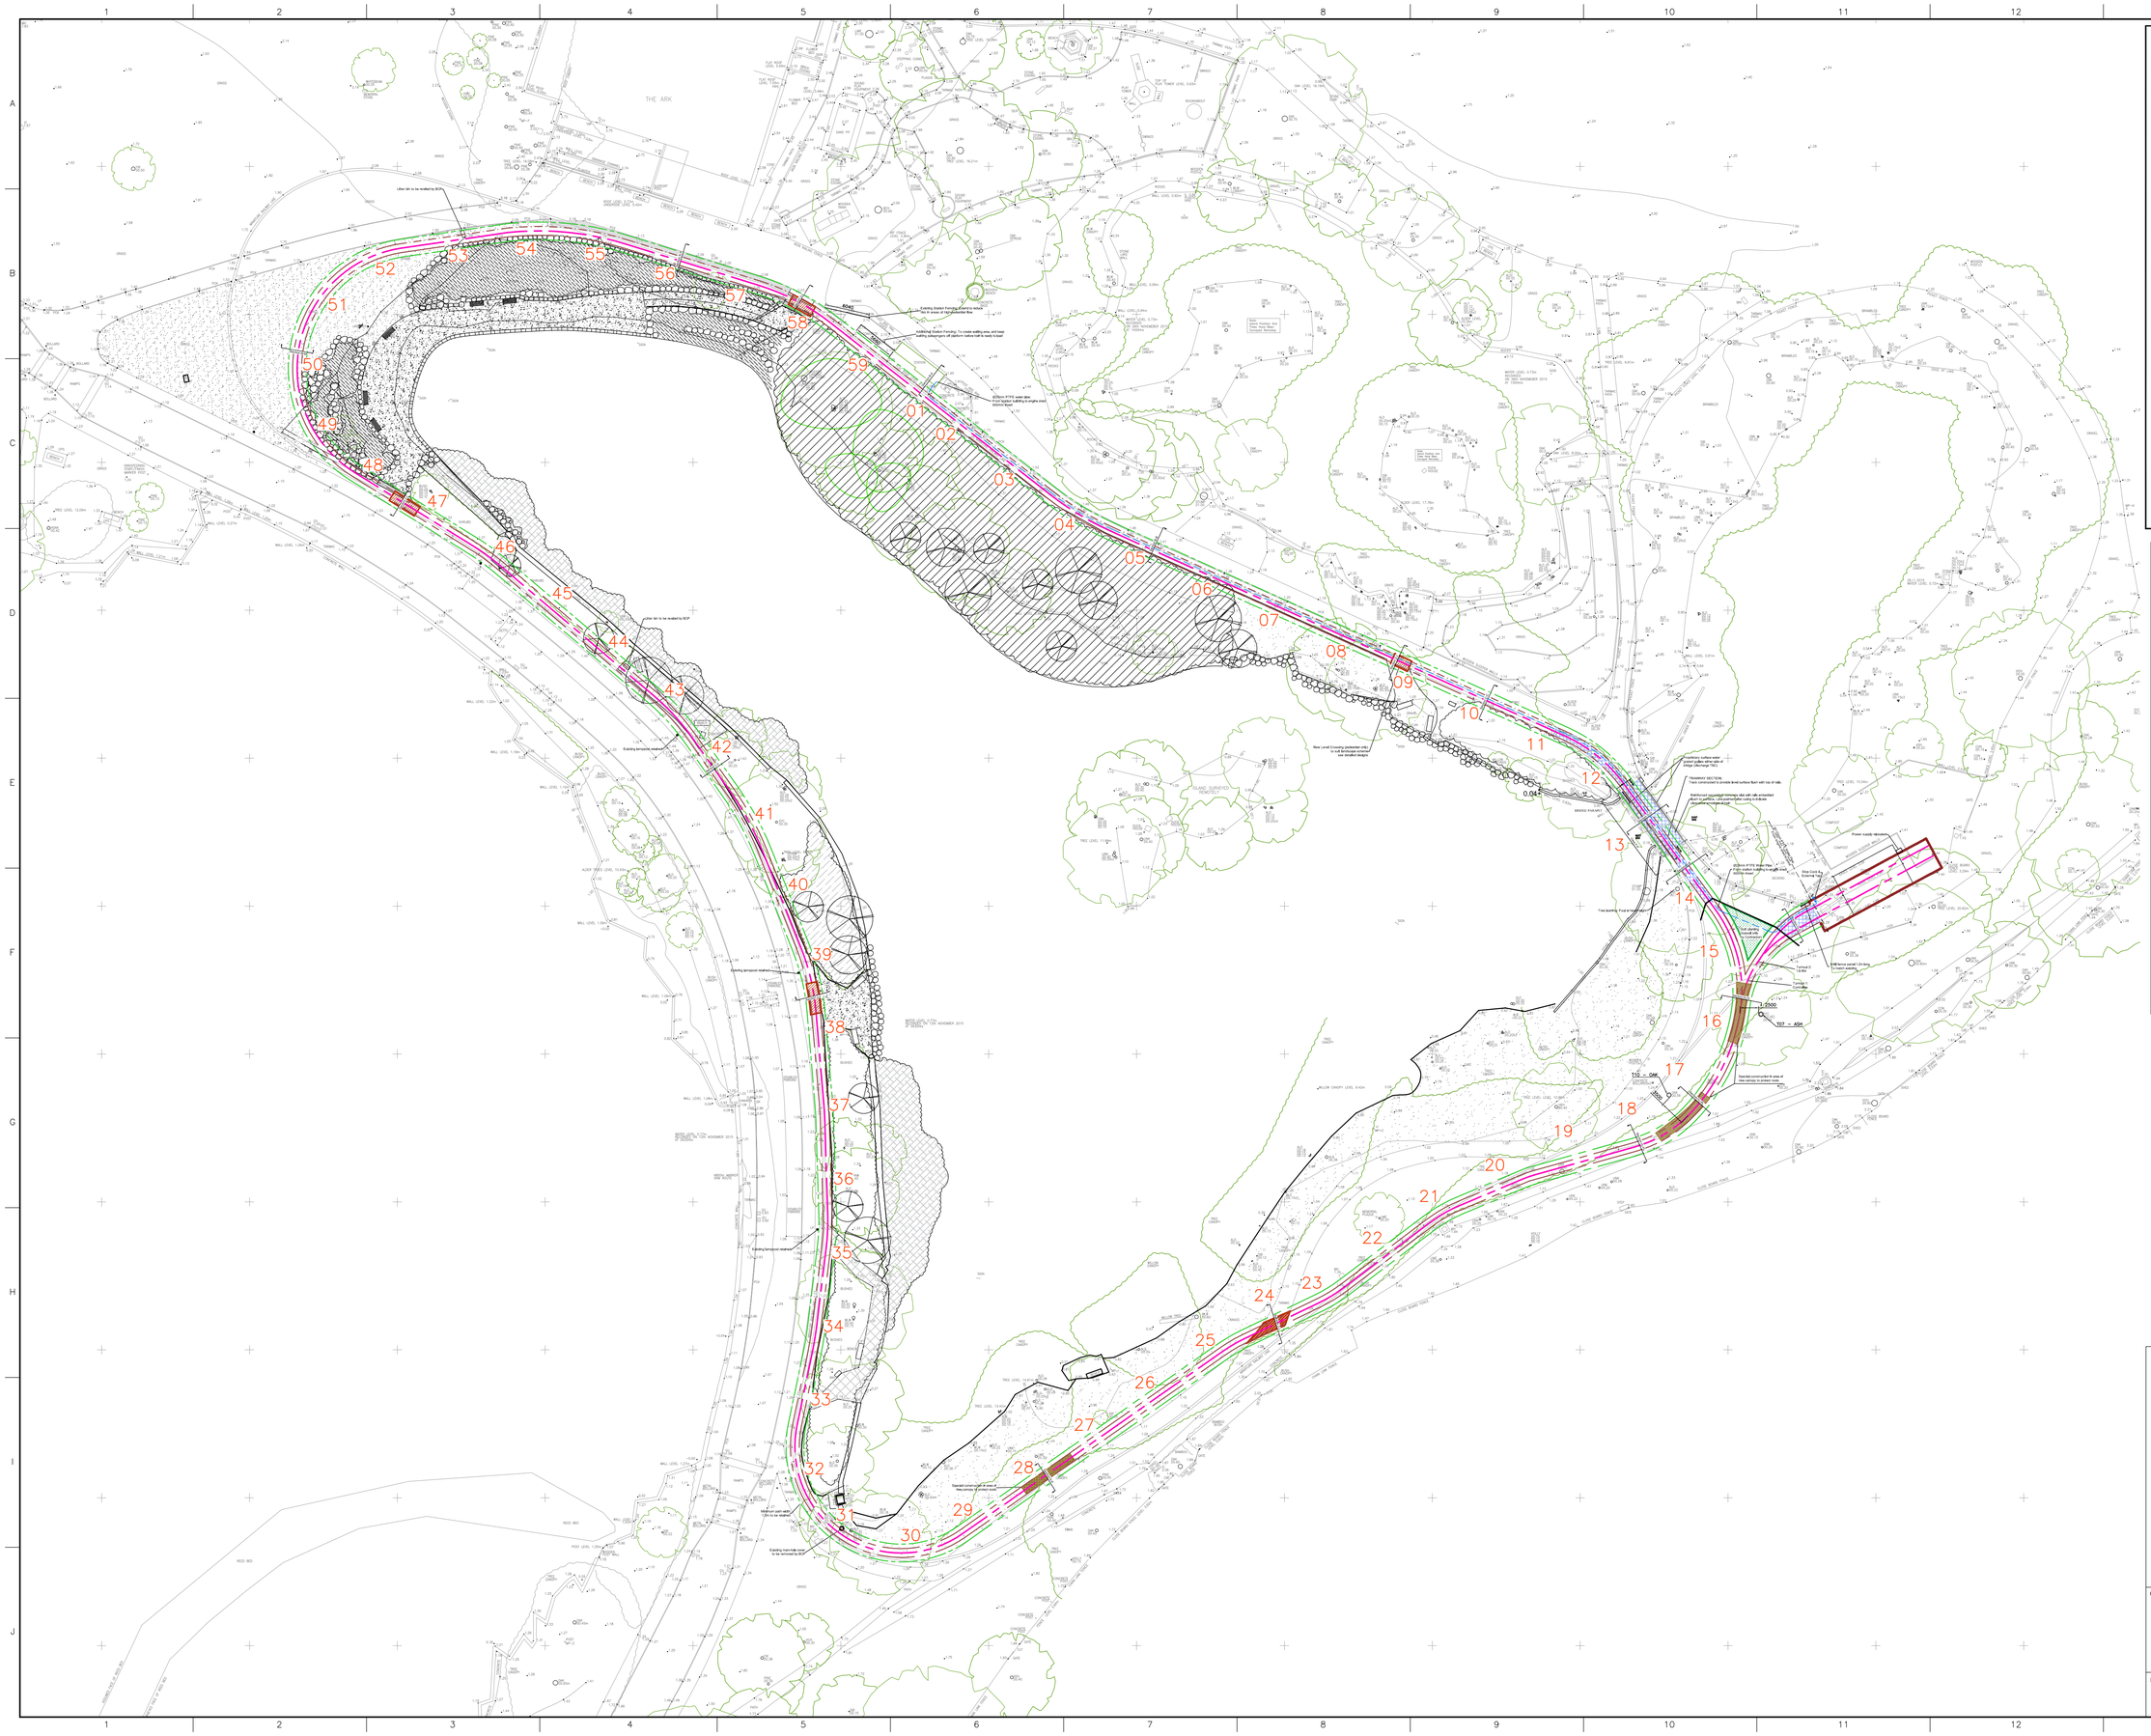
THE ARK
Lifter bin to be re-sited by BCP
Existing temporary retaining wall
Existing temporary retaining wall
Existing temporary retaining wall