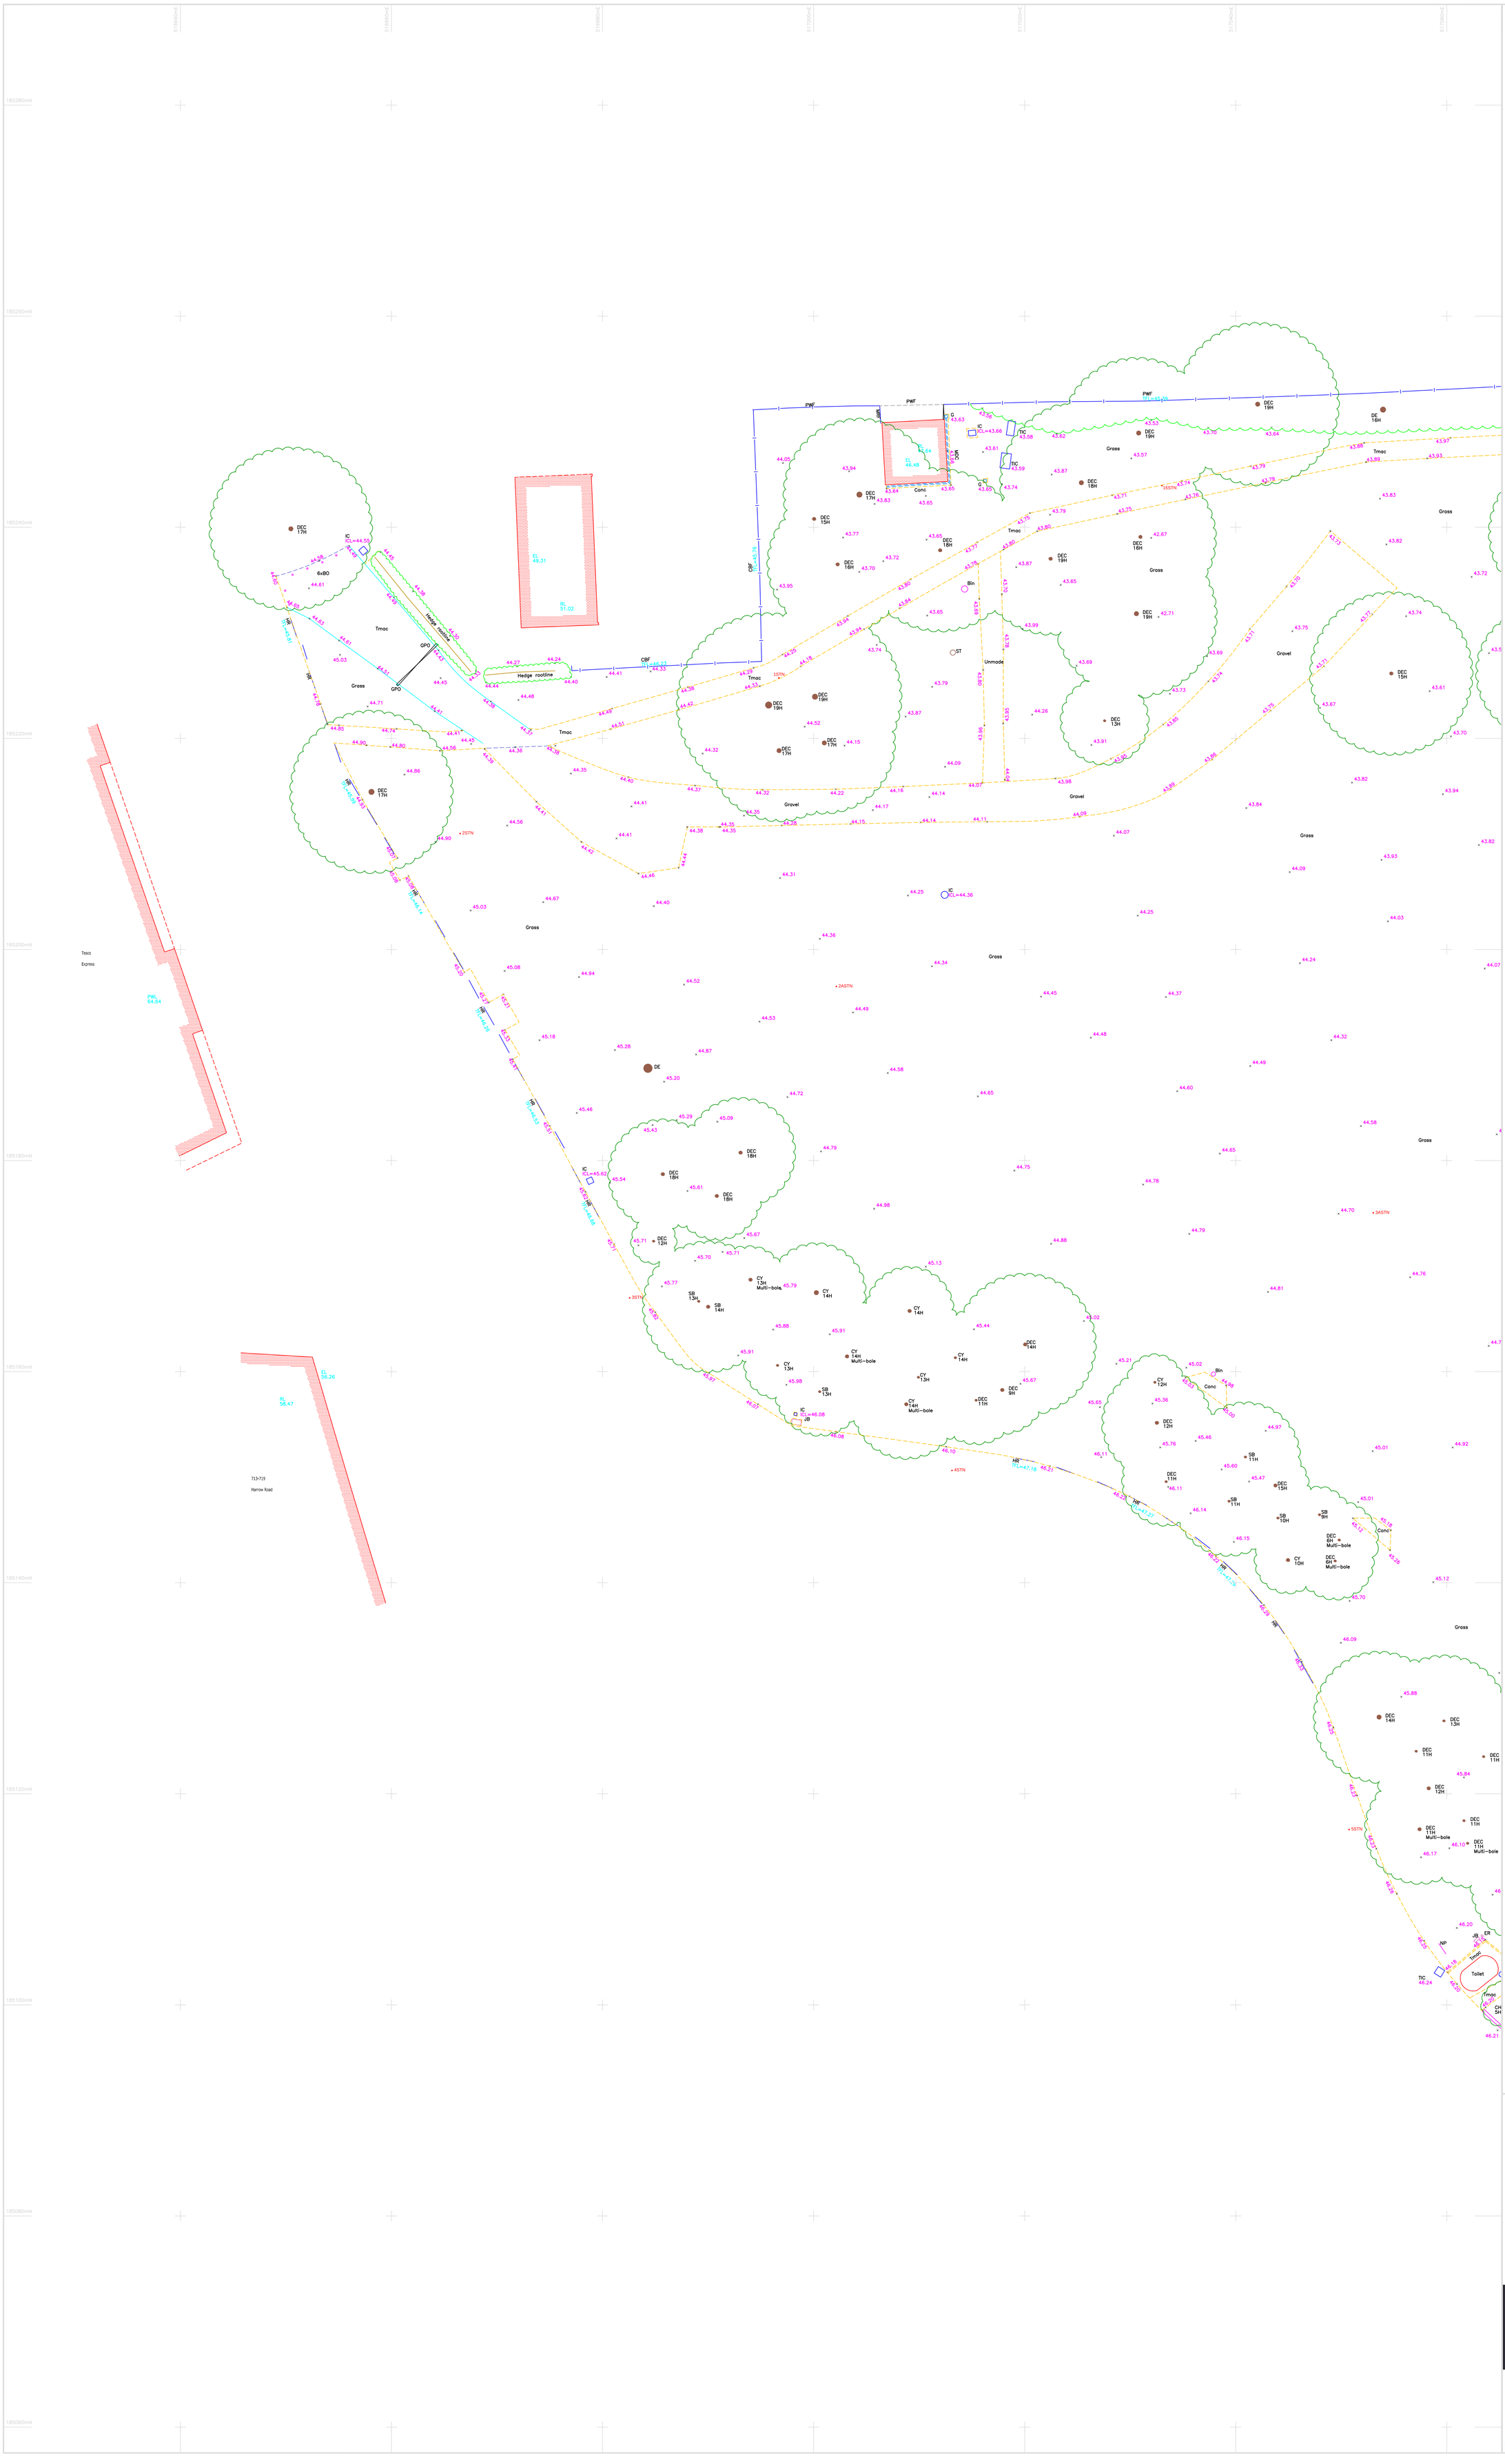

Notes

1. The survey grid is a local grid, coincident with Ordnance Survey National Grid at 5ASTN.
2. Surveyed boundary features are not necessarily legal boundaries.
3. Dimensions should not be scaled. All dimensions should be checked on site before any fabrication / construction.
4. Copyright of all data produced by Technics Group shall remain with Technics Group unless otherwise specifically agreed.
5. Information provided should not be altered or modified in any way. It should not be used for any purpose other than for which it was intended and should not be issued to other parties without prior agreement of Technics Group.
6. Technics Group cannot accept responsibility for any damage to computer systems which may result from viruses which may be contained in the data provided.
7. If the AutoCAD drawing is being read by any system other than AutoCAD it should be checked against a hard copy. Technics Group cannot accept liability for omissions.
8. All utilities have been identified to the best of the surveyors knowledge. The correct identification of the utility types can not be 100% guaranteed, therefore these should be independently verified prior to use in any design and building works.
   All pipe diameters and levels are assumed to be correct, however due to non entry to inspection chambers, these should be verified before any works commence.
   All drainage connections shown are sounded only. They have not been water tested. Services may be obscured by parked cars, leaf litter or building materials etc.
9. External eaves levels are surveyed to lowest tile position.

Level Datum

ALL LEVELS ARE ORTHOMETRIC HEIGHTS RELATED TO OSGM15 GPS DATUM, COMPUTED USING LEICA SMARTNET RTK NETWORK.

Topo Key

STREET FURNITURE

BB	Belisha Beacon
BL	Basement Light
Bin	Litter Bin
BO	Bollard
BS	Bus Stop
CPO	Concrete Post
EC	Electric Cupboard
EP	Electric Pole
FB	Flower Bed
FHM	Fire Hydrant Marker
FL	Flood Light
FP	Flag Pole
FPO	Fence Post
JB	Junction Box
GB	Grit Box
GMK	Gas Marker Post
GPO	Gate Post
IBO	Illuminating Bollard
LH	Lamp Hole
LP	Lamp Post
LPO	Lockable Post
MK	Marker
MPO	Metal Post
NP	Name Plate
PB	Post Box
PM	Parking Meter
RPO	Reflector Post
RS	Road Sign
SI	Sign
STN	Survey Station
Tap	Water Tap
TCB	Telephone Call Box
TL	Traffic Light
TLCB	Traffic Light Control Box
TP	Telegraph Post
TPO	Timber Post

PIPES & CABLES

DBC	Directly Buried Cable
DP	Down Pipe
FWP	Foul Water Pipe
GP	Gas Pipe
RWP	Rain Water Pipe
SP	Stand Pipe
SVP	Soil Vent Pipe
UTT	Unable to Trace
VP	Vent Pipe
WP	Waste Pipe

LEVELS & DEPTHS

A	Approximate
BD	Back Drop Depth
BDL	Back Drop Level
CD	Chamber Depth
DHL	Door Head Level
DSL	Door Sill Level
DPC	Damp Proof Course
EL	Eaves Level
FFL	Finished Floor Level
FRL	Flat Roof Level
ICL	Cover Level
ID	Invert Depth
IL	Invert Level
OD	Outlet Depth
OL	Outlet Level
PWL	Parapet Wall Level
RL	Ridge Level
SD	Sump Depth
SFD	Soffit Depth
SFL	Soffit Level
SIL	Silt Level
SL	Sump Level
SSL	Structural Slab Level
TFL	Top of Fence Level
THL	Threshold Level
TTL	Top of Tree Level
TWL	Top of Wall Level
USL	Underside Level
WL	Water Level
WHL	Window Head Level
WSL	Window Sill Level

FENCES & WALLS

BW	Brick Wall
BRP	Brick Pier
BRTW	Brick Retaining Wall
BRW	Brick Wall
BWF	Barbed Wire Fence
CBF	Close Board Fence
CIF	Corrugated Iron Fence
CLF	Chain Link Fence
CPF	Chestnut Paling Fence
CRW	Concrete Retaining Wall
CW	Concrete Wall
CWF	Chicken Wire Fence
Dil	Dilapidated
HR	Handrail
IWF	Interwoven Fence
LF	Lattice Fence
MF	Miscellaneous Fence
MRF	Metal Railing Fence
OBF	Open Board Fence
PCF	Post & Chain Fence
PNF	Panel Fence
PRF	Post & Rail Fence
PWF	Post & Wire Fence
RTW	Retaining Wall
STW	Stone Wall
SRTW	Stone Retaining Wall
WMF	Wire Mesh Fence

INSPECTION CHAMBERS

AC	Access Cover
BH	Borehole
CDC	Concrete Drainage Channel
EIC	Electric Inspection Cover
ER	Earth Rod
FH	Fire Hydrant
FWIC	Foul Water Inspection Cover
GIC	Gas Inspection Cover
GM	Gas Meter
GV	Gas Valve
G	Gully
IC	Inspection Cover
KI	Kerb Inlet
LHP	London Hydraulic Power
MDC	Metal Drainage Channel
MW	Monitoring Well
NFI	No Further Information
RE	Rodding Eye
SDIC	Service Duct Inspection Cover
SV	Stop Valve
SWCP	Storm Water Catch Pit
SWIC	Storm Water Inspection Cover
TCIC	Traffic Control Inspection Cover
TIC	Telecom Inspection Cover
UIC	Unidentified Inspectional Cover
UTR	Unable to Raise
WIC	Water Inspection Cover
WM	Water Meter
WWO	Water Wash Out
WSV	Water Stop Valve

SURFACES

BPav	Brick Paving
Conc	Concrete
CPav	Crazy Paving
CPS	Concrete Paving Slabs
FB	Flower/Shrub Border
KFC	Kidney Flint Cobbles
SPS	Stone Paving Slabs
T	Tiles
Tmac	Tarmac
TPav	Tactile Paving
TS	Trench Scar

MEASUREMENTS

d	Depth(m)
Ø	Diameter (mm)
Ext. Ø	External Diameter (mm)
H	Object Height (m)

Symbology

- Single Gate
- Double Gate
- Banking
- Step Up
- Diameter shown in mm
- Survey Station

Linetypes

- Telecom Overhead
- Power Overhead
- Foul Water
- Surface Water
- Combined Water
- Unknown Services
- Change of Surface
- Drop Kerb
- Fence
- Wall
- Kerb
- Building Face
- Overhead Feature
- Trench Scar
- Tree Canopy
- Bushes\Foliage\Overgrowth
- Tree Canopy Extents

Trees

SPECIES ABBREVIATION

AL	Alder	HL	Hemlock	RH	Rhododendron
BE	Beech	HO	Holly	RO	Rowan
CE	Cedar	HZ	Hazel	SAP	Sapling
CH	Cherry	LA	Larch	SB	Silver Birch
CON	Coniferous	LB	Laburnum	SCN	Sweet Chestnut
CY	Cypress	LM	Lime	ShR	Shrub
DE	Dead	LO	Locust	ST	Stump
DEC	Deciduous	LU	Laurel	SY	Sycamore
ED	Elder	MA	Maple	WB	Whitebeam
EU	Eucalyptus	MG	Magnolia	WG	Wellingtonia
FR	Fruit	NS	Norway Spruce	WI	Willow
HA	Hawthorn	PI	Pine	WN	Walnut
HB	Hornbeam	PO	Poplar		
HC	Horse Chestnut	PL	Plane		

NOTES:
1. The tree species have been identified to the best of the surveyors knowledge. They have not been verified by an arborist and are not guaranteed. If they are important they should be verified.
2. Tree heights are estimated.
3. A CAD layer exists with the full tree canopies intact which is turned off.
4. Trees with bole diameters below the specified minimum size may not have been surveyed.
5. Multibole sizes are indicative.

Revision

Rev	Date	Notes	By
Rev	Date	Notes	By

SURVEY STATIONS

Name	Easting	Northing	Height
2STN	516966.510	185210.992	44.897
1STN	516996.712	185225.735	44.323
3STN	516982.571	185166.995	45.784
2ASTN	517002.154	185196.503	44.532
3ASTN	517053.034	185175.055	44.800
4ASTN	517083.937	185136.839	44.987
5ASTN	517112.160	185136.047	44.854
4STN	517013.121	185150.647	46.109
5STN	517050.748	185116.624	46.266
6STN	517067.568	185093.056	46.172
7STN	517102.575	185081.262	45.848
8STN	517138.015	185091.642	45.352
9STN	517154.239	185121.855	45.152
10STN	517146.768	185152.718	44.799
11STN	517151.762	185201.380	44.376
12STN	517154.386	185247.372	43.408
13STN	517115.344	185249.427	43.626
14STN	517076.431	185247.509	43.625
15STN	517033.012	185243.955	43.745

CLIENT

Brent Council

SITE

Site at Barham Park
Wembley
HA0 2HB

DRAWING TITLE

Topographical Survey

PROJECT NUMBER	DRAWING NUMBER	DATE
SP19549	SD19549-01	Oct 2019
SURVEYED BY	DRAWN BY	CHECKED BY
TD	TD	PS
SCALE	SHEET SIZE	SHEET
1:200	A0	1 OF 2

Technics
Geospatial Consultant Surveyors

Technics Group
Technics House
Merrow Business Park
Guildford
Surrey. GU4 7WA

T: 01483 230 080
E: mail@technicsgroup.com
W: technicsgroup.com

© TECHNICSGROUP

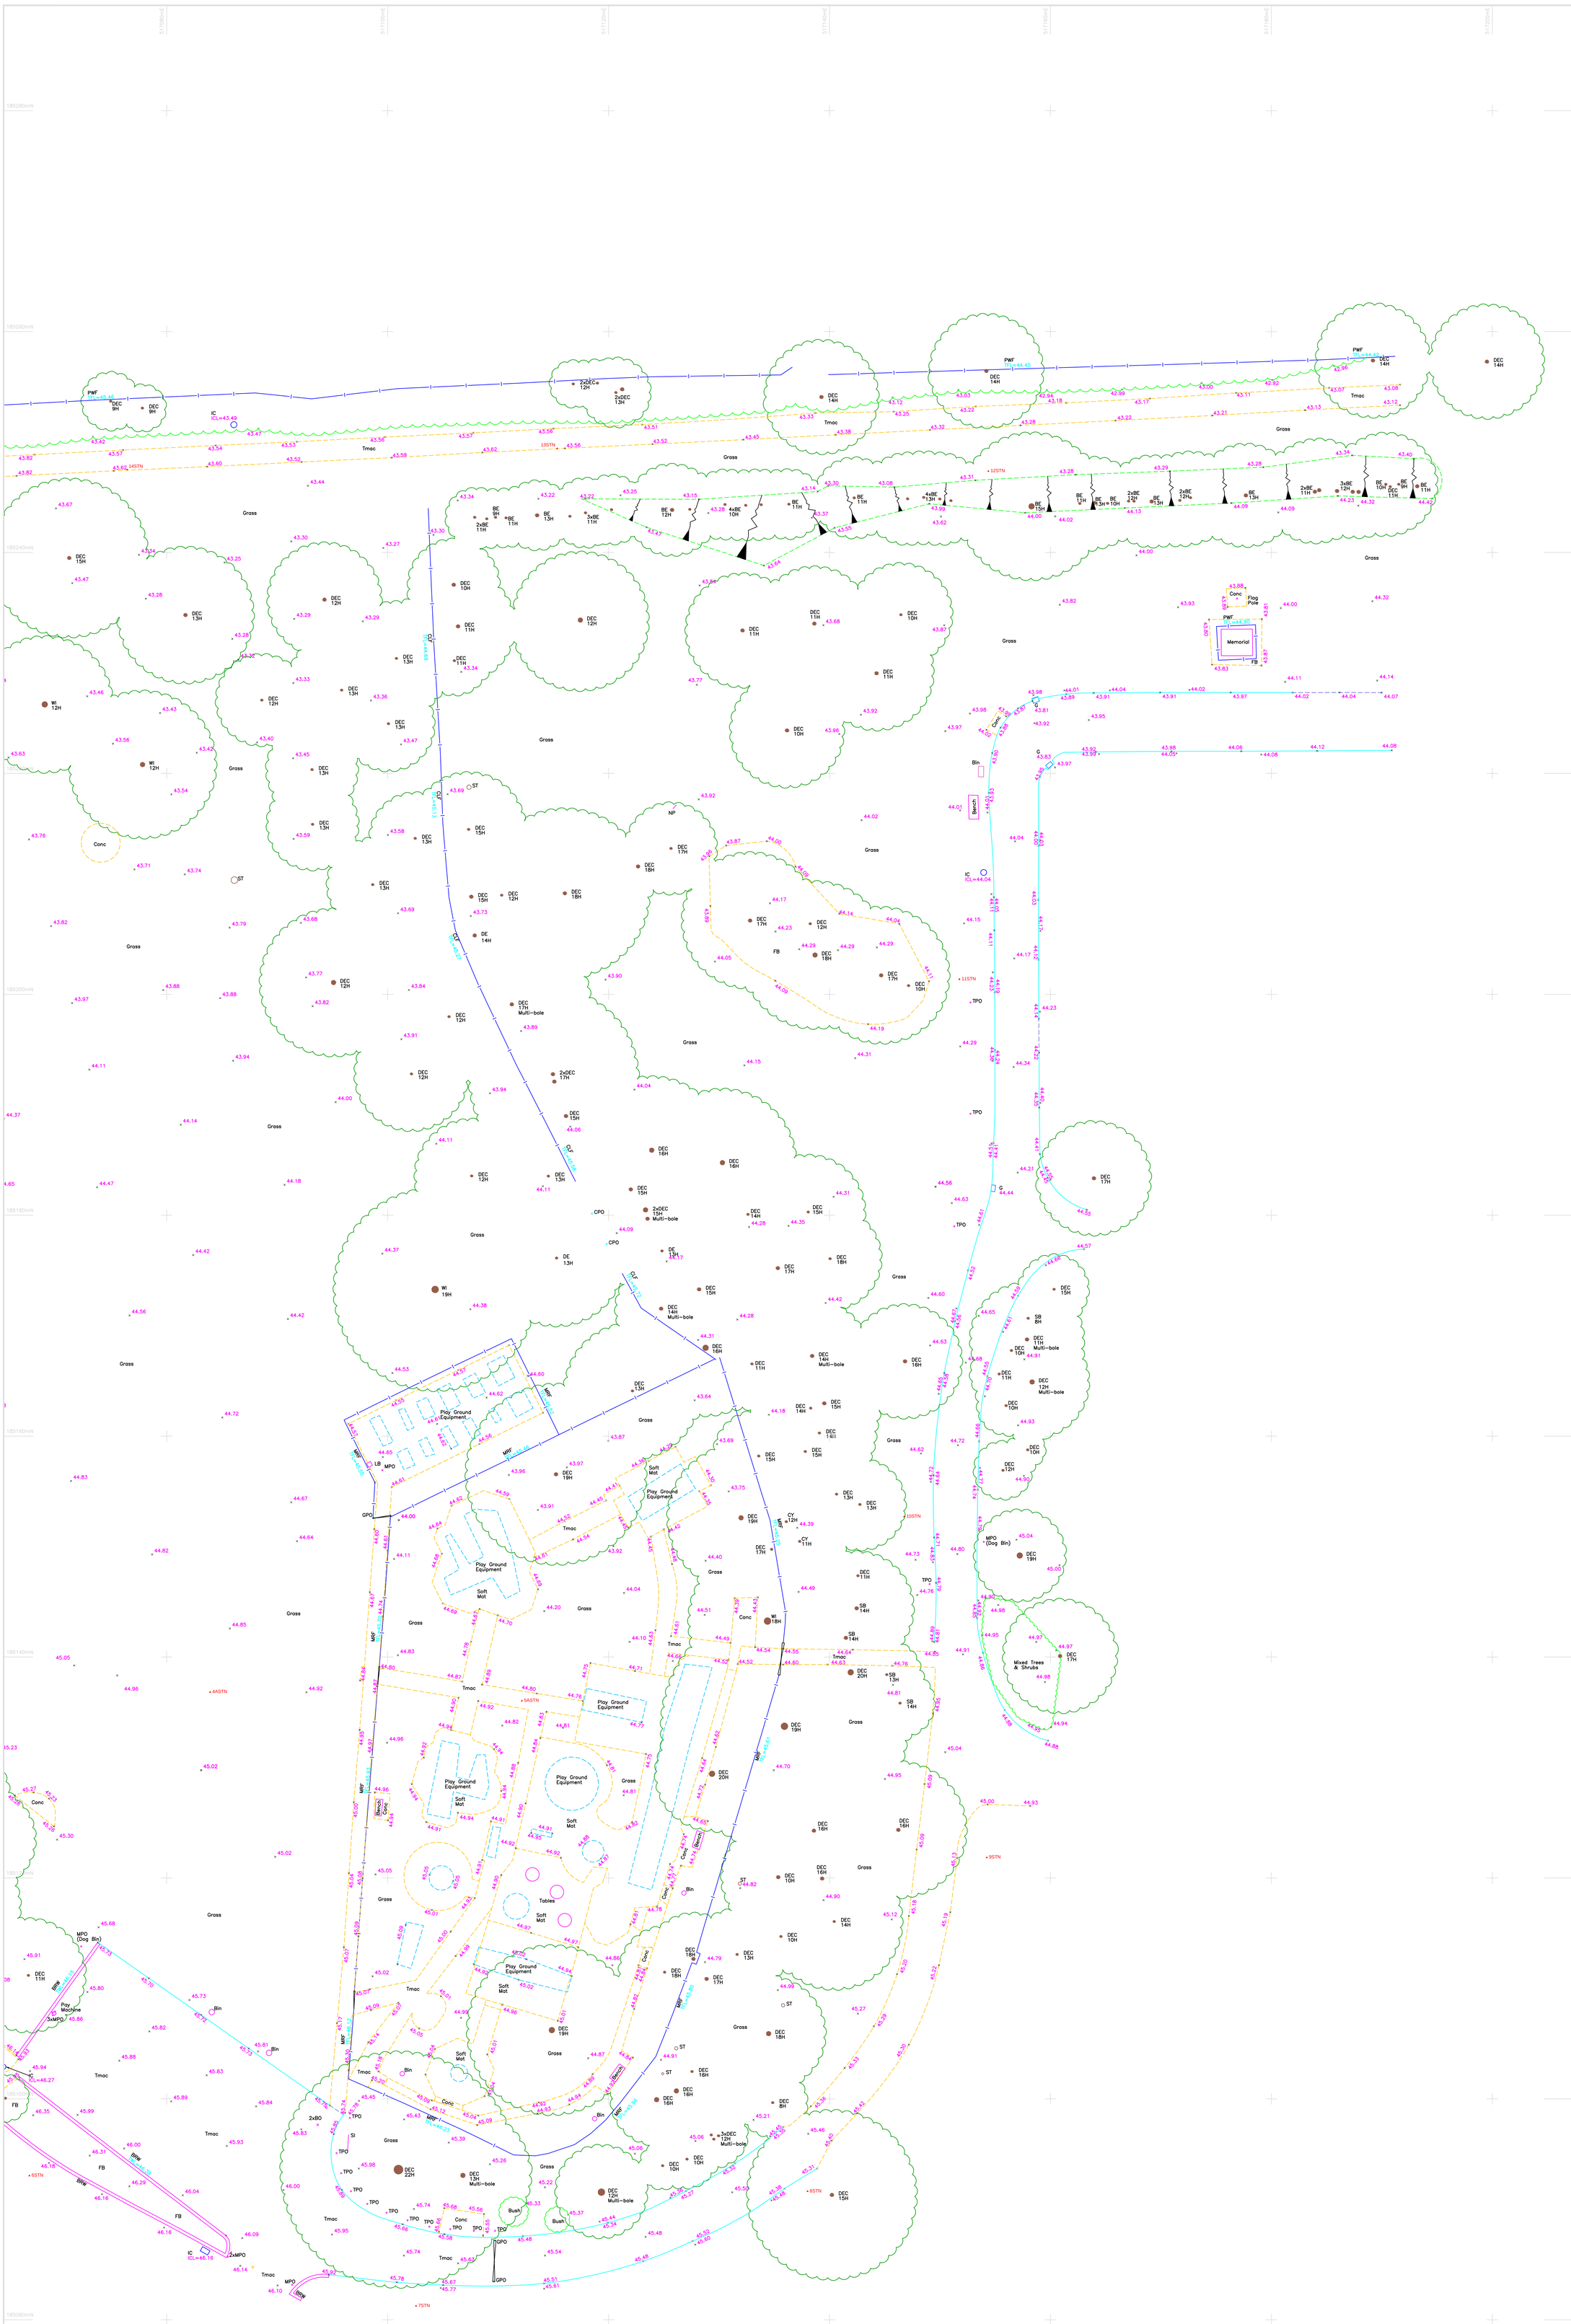

Notes

1. The survey grid is a local grid, coincident with Ordnance Survey National Grid at 5ASTN.
2. Surveyed boundary features are not necessarily legal boundaries.
3. Dimensions should not be scaled. All dimensions should be checked on site before any fabrication / construction.
4. Copyright of all data produced by Technics Group shall remain with Technics Group unless otherwise specifically agreed.
5. Information provided should not be altered or modified in any way. It should not be used for any purpose other than for which it was intended and should not be issued to other parties without prior agreement of Technics Group.
6. Technics Group cannot accept responsibility for any damage to computer systems which may result from viruses which may be contained in the data provided.
7. If the AutoCAD drawing is being read by any system other than AutoCAD it should be checked against a hard copy. Technics Group cannot accept liability for omissions.
8. All utilities have been identified to the best of the surveyors knowledge. The correct identification of the utility types can not be 100% guaranteed, therefore these should be independently verified prior to use in any design and building works.
   All pipe diameters and levels are assumed to be correct, however due to non entry to inspection chambers, these should be verified before any works commence.
   All drainage connections shown are sounded only. They have not been water tested. Services may be obscured by parked cars, leaf litter or building materials etc.
9. External eaves levels are surveyed to lowest tile position.

Level Datum

ALL LEVELS ARE ORTHOMETRIC HEIGHTS RELATED TO OSGM15 GPS DATUM, COMPUTED USING LEICA SMARTNET RTK NETWORK.

Topo Key

STREET FURNITURE
BB Belisha Beacon
BL Basement Light
Bin Litter Bin
BO Bollard
BS Bus Stop
CPO Concrete Post
EC Electric Cupboard
EP Electric Pole
FB Flower Bed
FHM Fire Hydrant Marker
FL Flood Light
FP Flag Pole
FPO Fence Post
JB Junction Box
GB Grit Box
GMK Gas Marker Post
GPO Gate Post
IBO Illuminating Bollard
LH Lamp Hole
LP Lamp Post
LPO Lockable Post
MK Marker
MPO Metal Post
NP Name Plate
PB Post Box
PM Parking Meter
RPO Reflector Post
RS Road Sign
SI Sign
STN Survey Station
Tap Water Tap
TCB Telephone Call Box
TL Traffic Light
TLCB Traffic Light Control Box
TP Telegraph Post
TPO Timber Post

PIPES & CABLES
DBC Directly Buried Cable
DP Down Pipe
FWP Foul Water Pipe
GP Gas Pipe
RWP Rain Water Pipe
SP Stand Pipe
SVP Soil Vent Pipe
UTT Unable to Trace
VP Vent Pipe
WP Waste Pipe

LEVELS & DEPTHS
A Approximate
BD Back Drop Depth
BDL Back Drop Level
CD Chamber Depth
DHL Door Head Level
DSL Door Sill Level
DPC Damp Proof Course
EL Eaves Level
FFL Finished Floor Level
FRL Flat Roof Level
ICL Cover Level
ID Invert Depth
IL Invert Level
OD Outlet Depth
OL Outlet Level
PWL Parapet Wall Level
RL Ridge Level
SD Sump Depth
SFD Soffit Depth
SFL Soffit Level
SIL Silt Level
SL Sump Level
SSL Structural Slab Level
TFL Top of Fence Level
THL Threshold Level
TTL Top of Tree Level
TWL Top of Wall Level
USL Underside Level
WL Water Level
WHL Window Head Level
WSL Window Sill Level

FENCES & WALLS
BW Brick Wall
BRP Brick Pier
BRTW Brick Retaining Wall
BRW Brick Wall
BWF Barbed Wire Fence
CBF Close Board Fence
CIF Corrugated Iron Fence
CLF Chain Link Fence
CPF Chestnut Paling Fence
CRW Concrete Retaining Wall
CW Concrete Wall
CWF Chicken Wire Fence
DI Dilapidated
HR Handrail
IWF Interwoven Fence
LF Lattice Fence
MF Miscellaneous Fence
MRF Metal Railing Fence
OBF Open Board Fence
PCF Post & Chain Fence
PNF Panel Fence
PRF Post & Rail Fence
PWF Post & Wire Fence
RTW Retaining Wall
STW Stone Wall
SRTW Stone Retaining Wall
WMF Wire Mesh Fence

INSPECTION CHAMBERS
AC Access Cover
BH Borehole
CDC Concrete Drainage Channel
EIC Electric Inspection Cover
ER Earth Rod
FH Fire Hydrant
FWIC Foul Water Inspection Cover
GIC Gas Inspection Cover
GM Gas Meter
GV Gas Valve
G Gully
IC Inspection Cover
KI Kerb Inlet
LHP London Hydraulic Power
MDC Metal Drainage Channel
MW Monitoring Well
NFI No Further Information
RE Rodding Eye
SDIC Service Duct Inspection Cover
SV Stop Valve
SWCP Storm Water Catch Pit
SWIC Storm Water Inspection Cover
TCIC Traffic Control Inspection Cover
TIC Telecom Inspection Cover
UIC Unidentified Inspectional Cover
UTR Unable to Raise
WIC Water Inspection Cover
WM Water Meter
WWO Water Wash Out
WSV Water Stop Valve

SURFACES
BPav Brick Paving
Conc Concrete
CPav Crazy Paving
CPS Concrete Paving Slabs
FB Flower/Shrub Border
KFC Kidney Flint Cobbles
SPS Stone Paving Slabs
T Tiles
Tmac Tarmac
TPav Tactile Paving
TS Trench Scar

MEASUREMENTS
d Depth(m)
Ø Diameter (mm)
Ext. Ø External Diameter (mm)
H Object Height (m)

Symbology

Single Gate
Double Gate
Banking
Step Up
Diameter shown in mm
Survey Station

Linetypes

Telecom Overhead
Power Overhead
Foul Water
Surface Water
Combined Water
Unknown Services
Change of Surface
Drop Kerb
Fence
Wall
Kerb
Building Face
Overhead Feature
Trench Scar
Tree Canopy
Bushes/Foliage/Overgrowth
Tree Canopy Extents

Trees

SPECIES ABBREVIATION

AL	Alder	HL	Hemlock	RH	Rhododendron
BE	Beech	HO	Holly	RO	Rowan
CE	Cedar	HZ	Hazel	SAP	Sapling
CH	Cherry	LA	Larch	SB	Silver Birch
CON	Coniferous	LB	Laburnum	SCN	Sweet Chestnut
CY	Cypress	LM	Lime	SHR	Shrub
DE	Dead	LO	Locust	ST	Stump
DEC	Deciduous	LU	Laurel	SY	Sycamore
ED	Elder	MA	Maple	WB	Whitebeam
EU	Eucalyptus	MG	Magnolia	WG	Wellingtonia
FR	Fruit	NS	Norway Spruce	WI	Willow
HA	Hawthorn	PI	Pine	WN	Walnut
HB	Hornbeam	PO	Poplar		
HC	Horse Chestnut	PL	Plane		

NOTES:
1.The tree species have been identified to the best of the surveyors knowledge. They have not been verified by an arborist and are not guaranteed. If they are important they should be verified.
2.Tree heights are estimated.
3.A CAD layer exists with the full tree canopies intact which is turned off.
4.Trees with bole diameters below the specified minimum size may not have been surveyed.
5.Multibole sizes are indicative.

Revision

Rev	Date	Notes	By
Rev	Date	Notes	By

SURVEY STATIONS

Name	Easting	Northing	Height
2STN	516966.510	185210.992	44.897
1STN	516996.712	185225.735	44.323
3STN	516982.571	185166.995	45.784
2ASTN	517002.154	185196.503	44.532
3ASTN	517053.034	185175.055	44.800
4ASTN	517083.937	185136.839	44.987
5ASTN	517112.160	185136.047	44.854
4STN	517013.121	185150.647	46.109
5STN	517050.748	185116.624	46.266
6STN	517067.568	185093.056	46.172
7STN	517102.575	185081.262	45.848
8STN	517138.015	185091.642	45.352
9STN	517154.239	185121.855	45.152
10STN	517146.768	185152.718	44.799
11STN	517151.762	185201.380	44.376
12STN	517154.386	185247.372	43.408
13STN	517115.344	185249.427	43.626
14STN	517076.431	185247.509	43.625
15STN	517033.012	185243.955	43.745

CLIENT
Brent Council

SITE
Site at Barham Park
Wembley
HA0 2HB

DRAWING TITLE
Topographical Survey

PROJECT NUMBER	DRAWING NUMBER	DATE
SP19549	SD19549-01	Oct 2019
SURVEYED BY	DRAWN BY	CHECKED BY
TD	TD	PS
SCALE	SHEET SIZE	SHEET
1:200	A0	2 OF 2

Technics
Geospatial Consultant Surveyors

Technics Group
Technics House
Merrow Business Park
Guildford
Surrey. GU4 7WA
T: 01483 230 080
E: mail@technicsgroup.com
W: technicsgroup.com

© TECHNICSGROUP