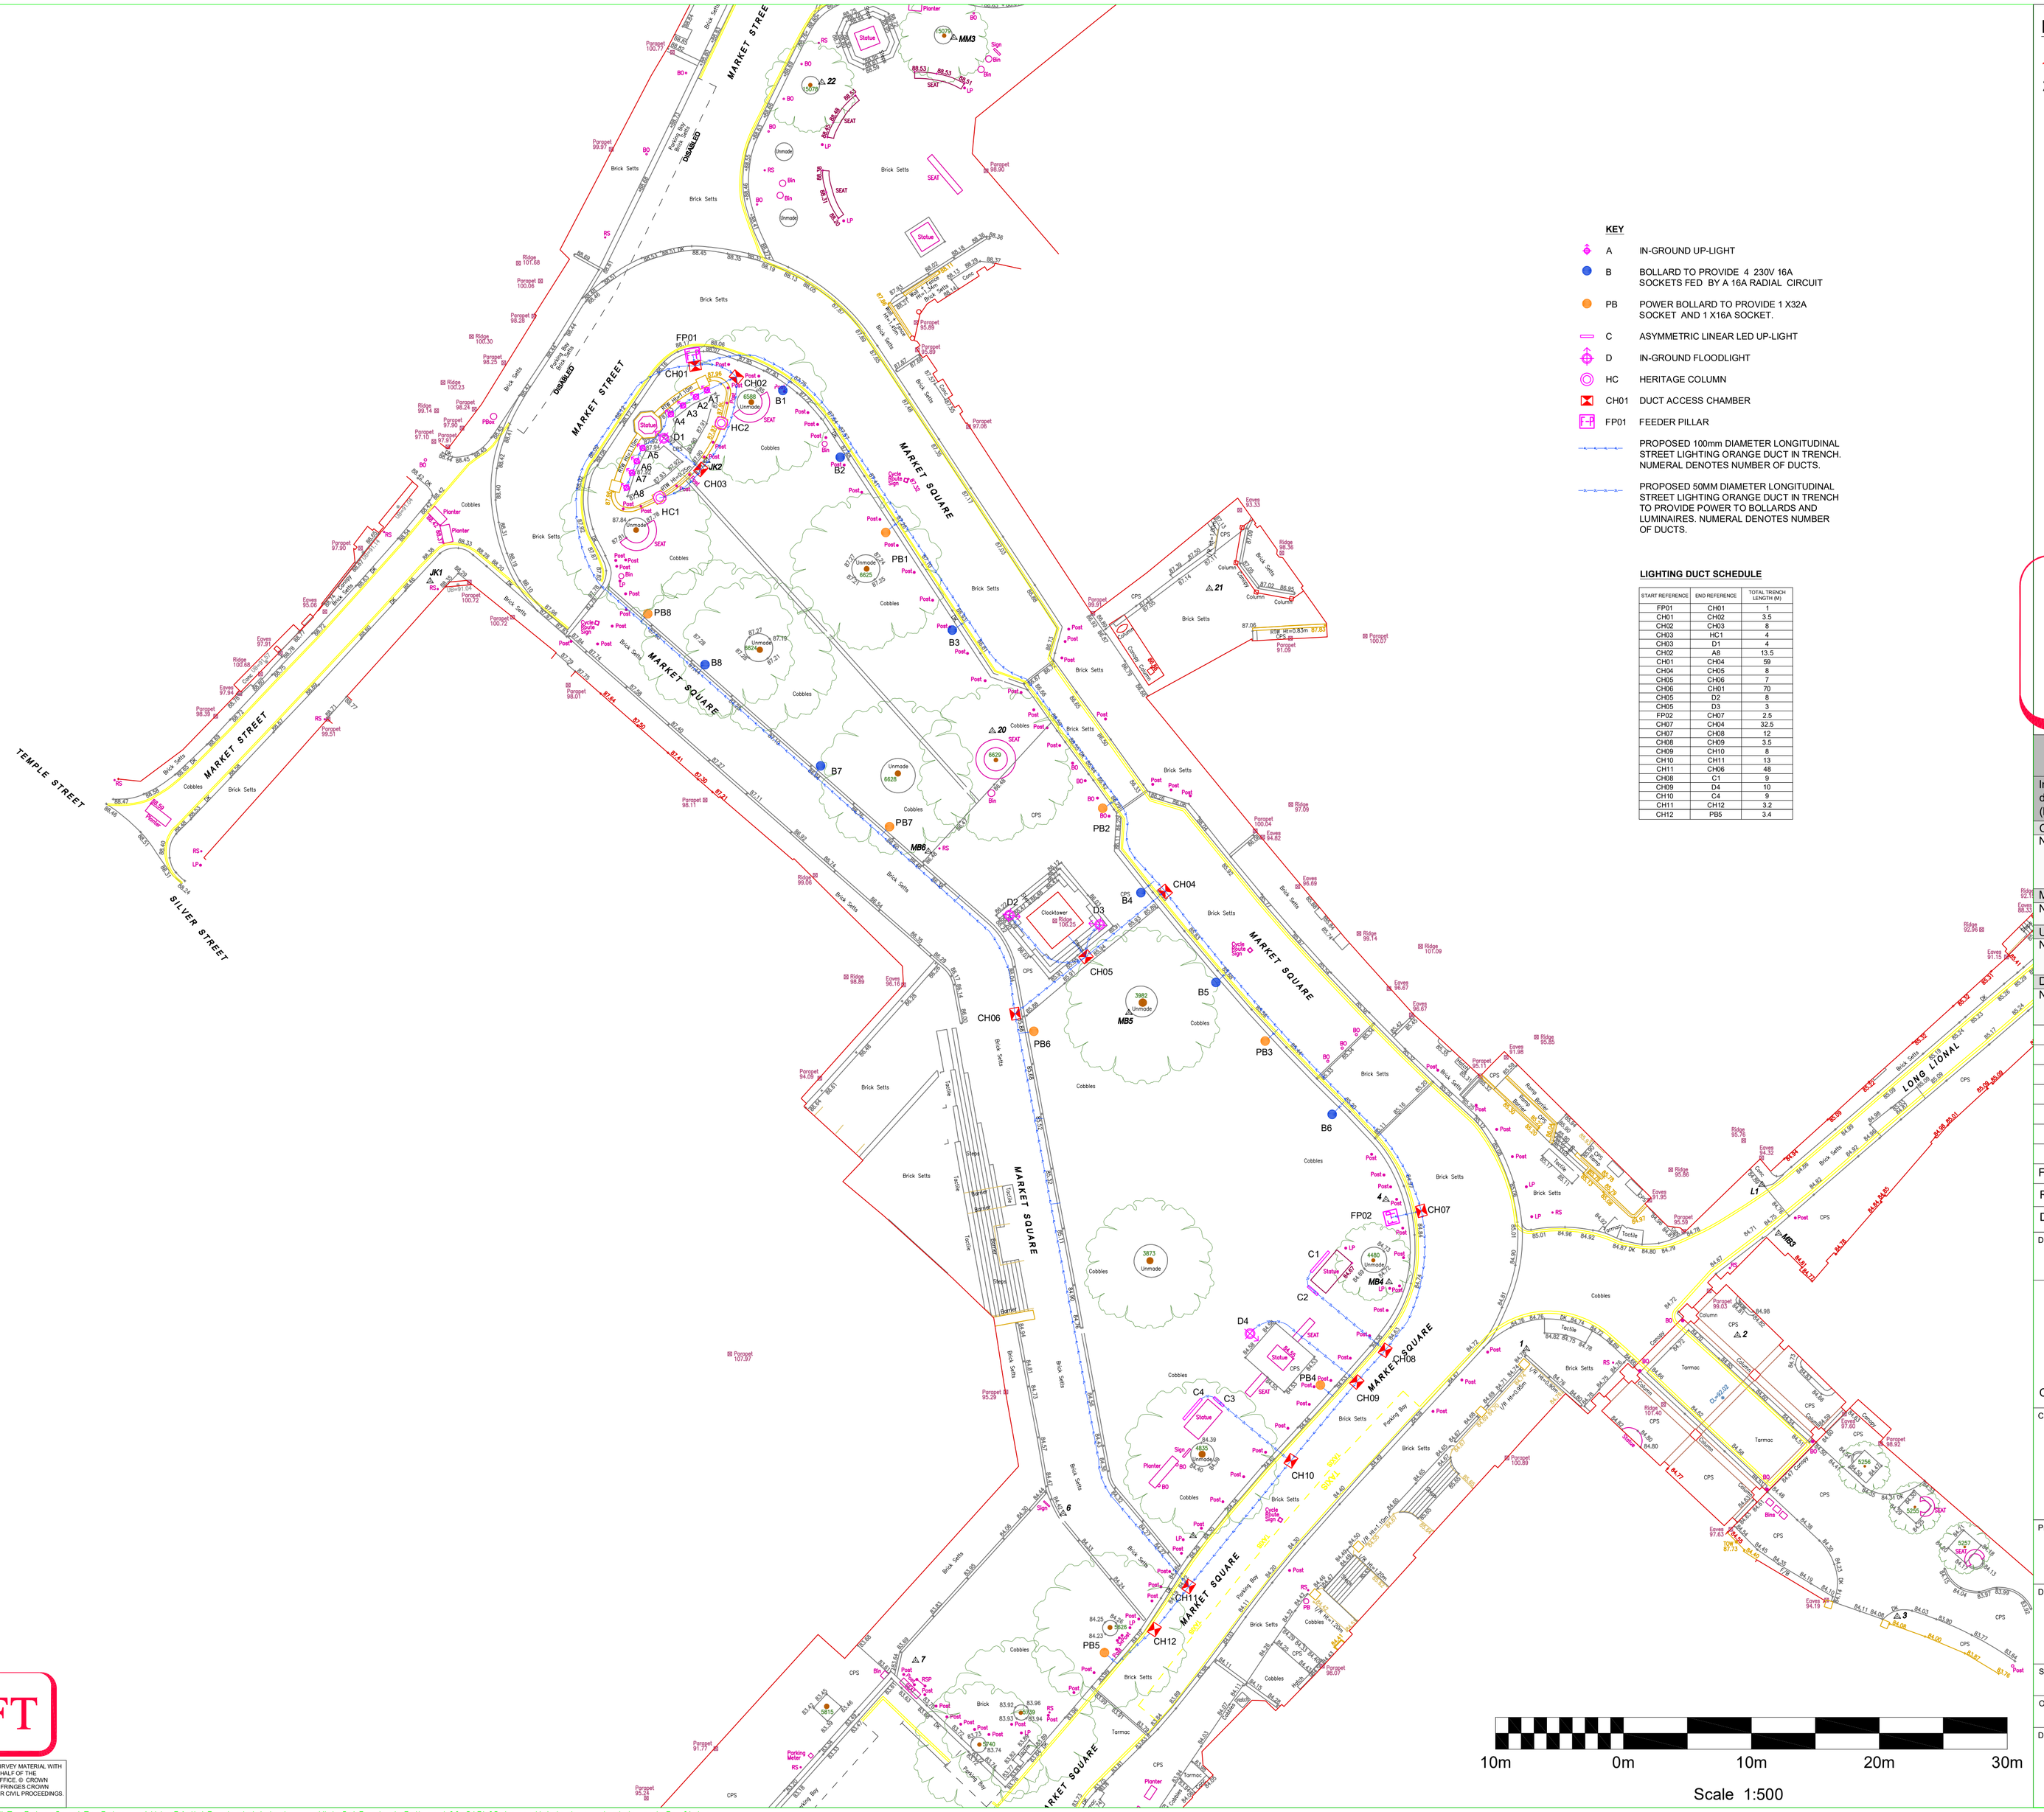

KEY

	A	IN-GROUND UP-LIGHT
	B	BOLLARD TO PROVIDE 4 230V 16A SOCKETS FED BY A 16A RADIAL CIRCUIT
	PB	POWER BOLLARD TO PROVIDE 1 X32A SOCKET AND 1 X16A SOCKET.
	C	ASYMMETRIC LINEAR LED UP-LIGHT
	D	IN-GROUND FLOODLIGHT
	HC	HERITAGE COLUMN
	CH01	DUCT ACCESS CHAMBER
	FP01	FEEDER PILLAR
		PROPOSED 100mm DIAMETER LONGITUDINAL STREET LIGHTING ORANGE DUCT IN TRENCH. NUMERAL DENOTES NUMBER OF DUCTS.
		PROPOSED 50MM DIAMETER LONGITUDINAL STREET LIGHTING ORANGE DUCT IN TRENCH TO PROVIDE POWER TO BOLLARDS AND LUMINAIRES. NUMERAL DENOTES NUMBER OF DUCTS.

LIGHTING DUCT SCHEDULE

START REFERENCE	END REFERENCE	TOTAL TRENCH LENGTH (M)
FP01	CH01	1
CH01	CH02	3.5
CH02	CH03	8
CH03	HC1	4
CH03	D1	4
CH02	A8	13.5
CH01	CH04	59
CH04	CH05	8
CH05	CH06	7
CH06	CH01	70
CH05	D2	8
CH05	D3	3
FP02	CH07	2.5
CH07	CH04	32.5
CH07	CH08	12
CH08	CH09	3.5
CH09	CH10	8
CH10	CH11	13
CH11	CH06	48
CH08	C1	9
CH09	D4	10
CH10	C4	9
CH11	CH12	3.2
CH12	PB5	3.4

NOTES:

1. Drawing to be printed in colour.
2. All measurements are in metres unless otherwise stated.

DRAFT

SAFETY, HEALTH AND ENVIRONMENTAL INFORMATION

In addition to the hazards/risks normally associated with the types of work detailed on this drawing, note the following significant residual risks (Reference shall also be made to the design hazard log).

Construction
None

Maintenance / Cleaning
None

Use
None

Decommissioning / Demolition
None

Rev	Drawn / Des	Checked	Approved	Date
XXX		---	---	---

First Issue

Description

Drawing Status

Suitability

AtkinsRéalis

Walton Street Office,
Walton Street
Aylesbury
Buckinghamshire
HP20 1UA GB
www.atkinsglobal.com

Copyright © AtkinsRéalis Limited (2023)

Client

Buckinghamshire Highways

Kevin Goad
Service Director
Highways & Technical Services

Project Title

AYLESBURY
MARKET SQUARE

Drawing Title

LIGHTING PLAN
(SHEET 1 OF 1)

Scale	Designed / Drawn	Checked	Approved	Authorised
1:500	--	--	---	---
Original Size	**Date**	**Date**	**Date**	**Date**
A1	10/06/24	10/06/24	---	---

Drawing Number

Project	Originator	Volume	Job No.
5228416	ATK	LG	5228416
XXXXXX (Location)	XX (Type)	XX (Role)	XXXX (Number)

Revision XXX

DRAFT

THIS MAP IS REPRODUCED FROM ORDNANCE SURVEY MATERIAL WITH THE PERMISSION OF ORDNANCE SURVEY ON BEHALF OF THE CONTROLLER OF HIS MAJESTY'S STATIONERY OFFICE. © CROWN COPYRIGHT. UNAUTHORISED REPRODUCTION INFRINGES CROWN COPYRIGHT AND MAY LEAD TO PROSECUTION OR CIVIL PROCEEDINGS. License No. 100231529

CAD FILE: C:\Users\MATH4117\OneDrive Corp\OneDrive - AtkinsRéalis\Projects\Aylesbury Mkt Sq\Project Delivery\06 CAD\03 Layout\Aylesbury duct layout_Rev01.dwg